


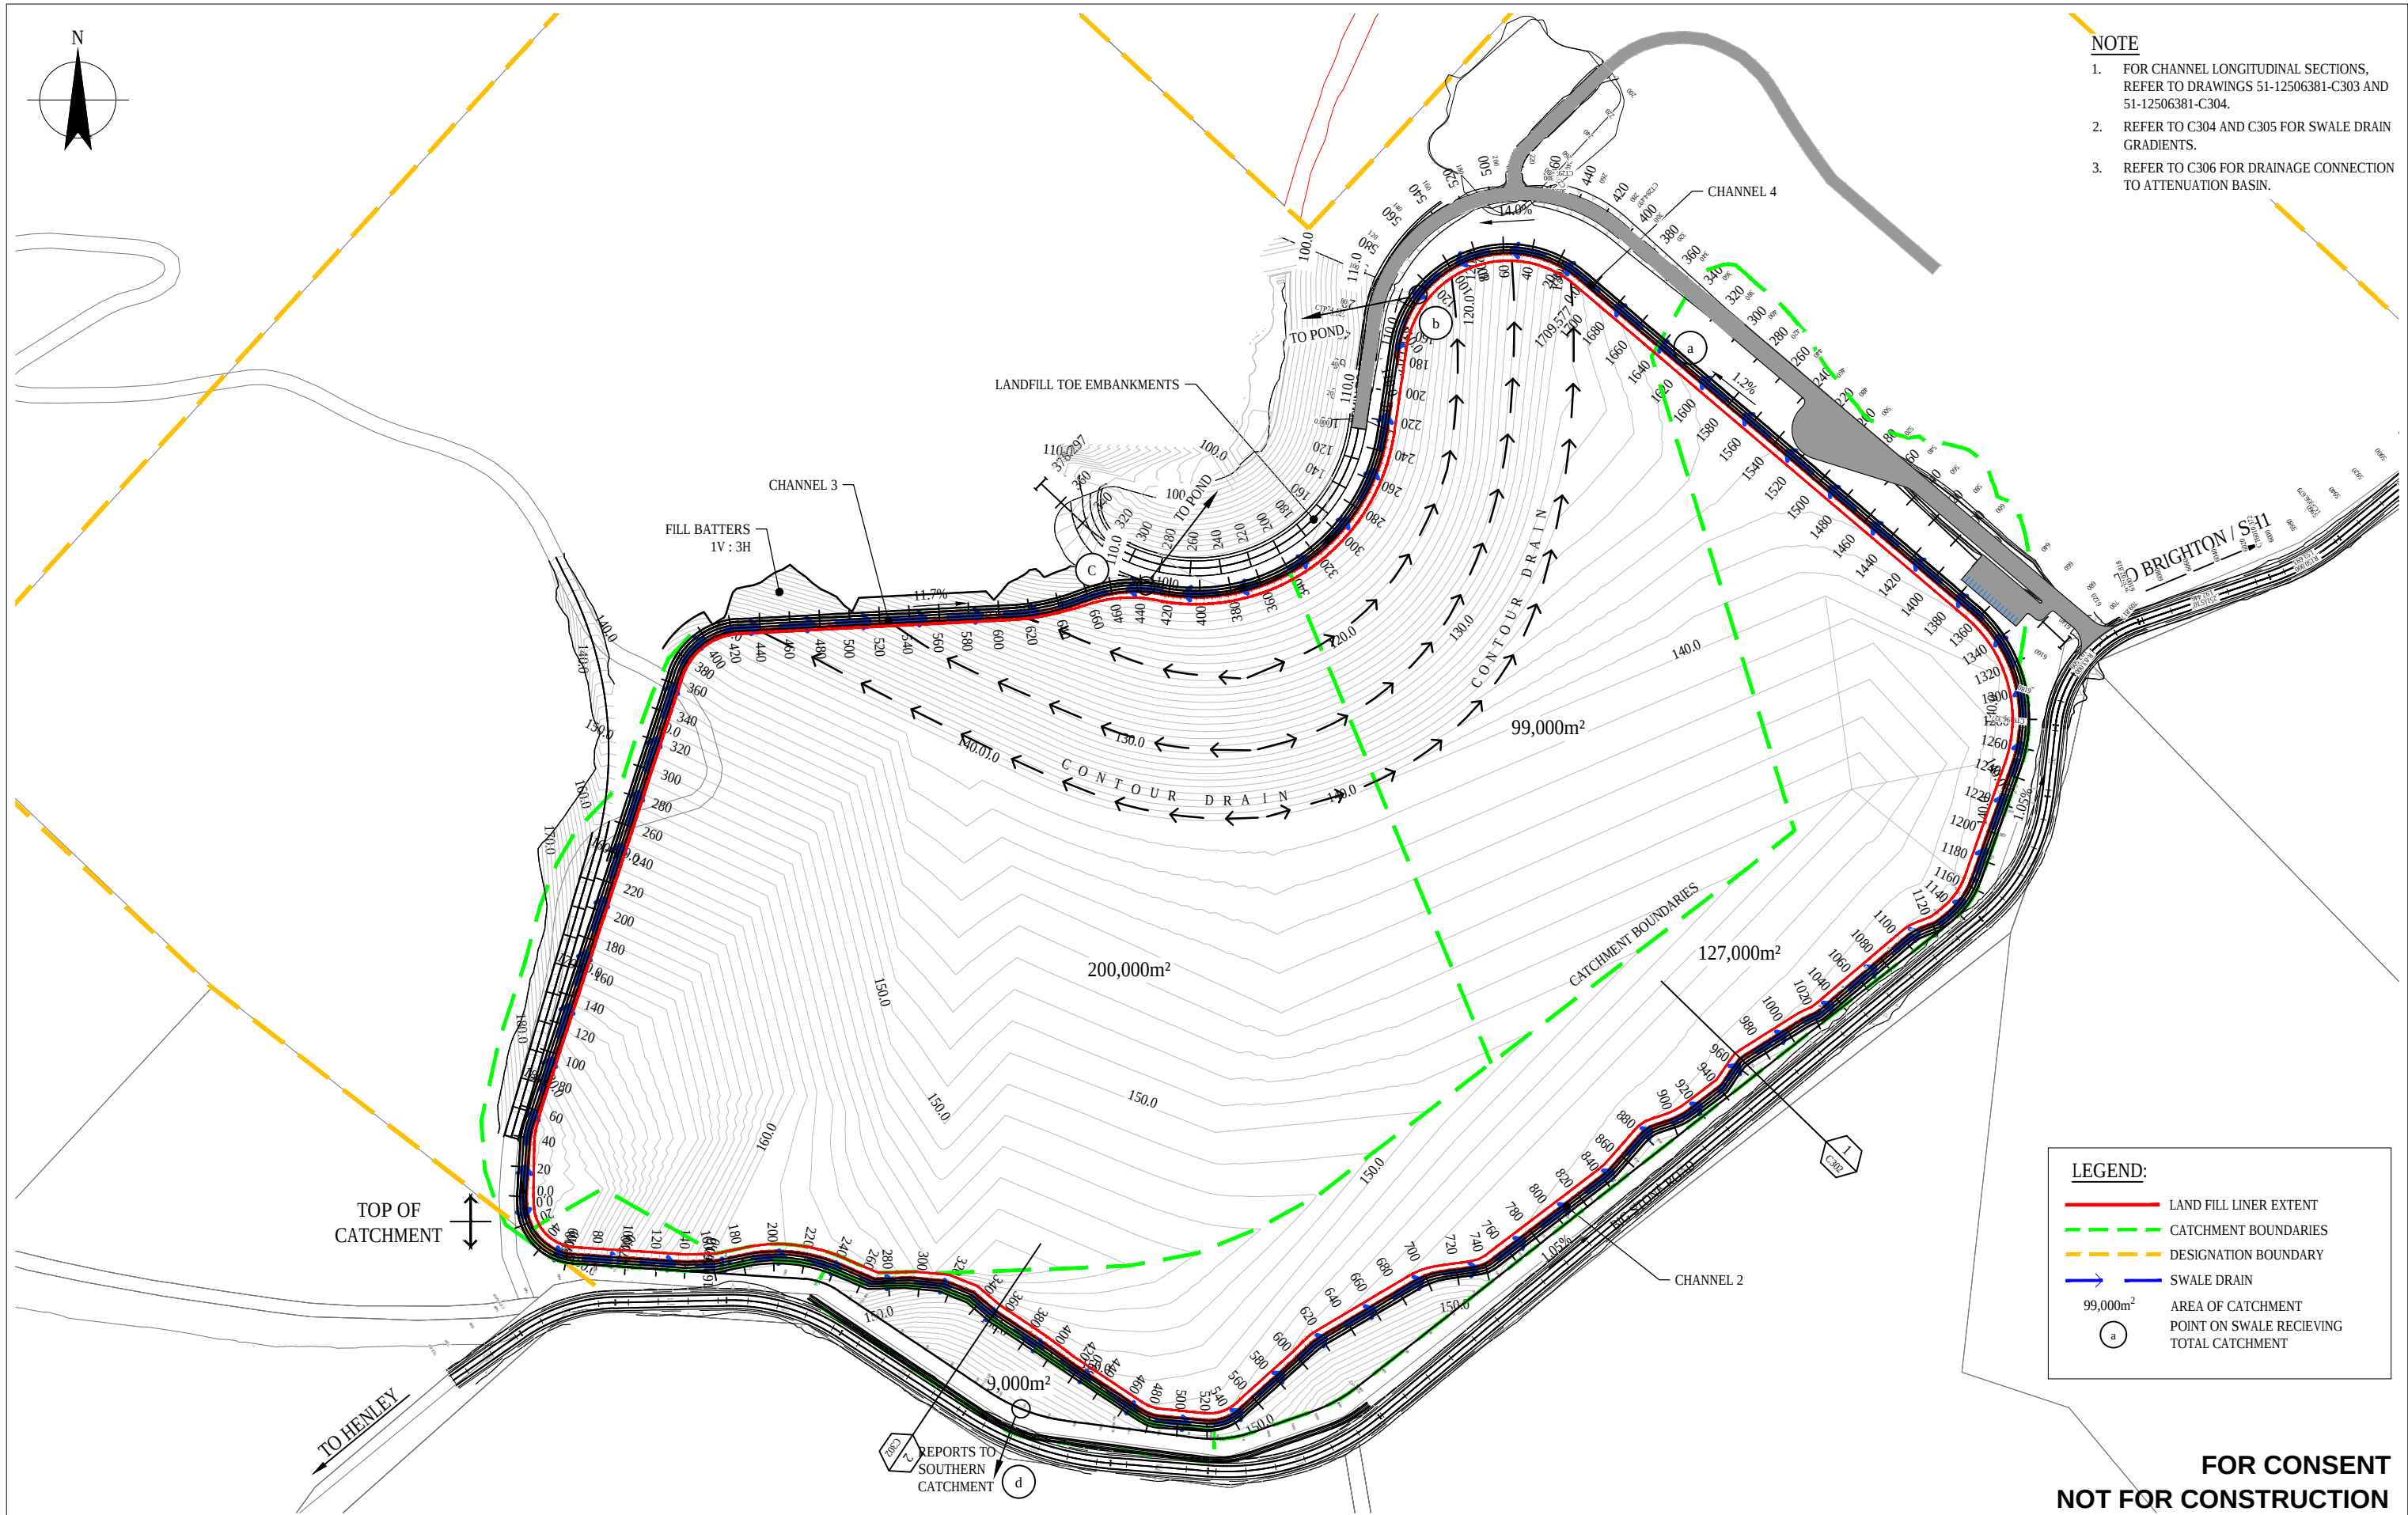

							 SCALE 1:2000 AT ORIGINAL SIZE		 kaunihera a-rohe o ōtepoti		 Level 3, GHD Centre 27 Napier Street, Freemans Bay, Auckland 1011 New Zealand T 64 9 370 8000 F 64 9 370 8001 E akimail@ghd.com W www.ghd.com		DO NOT SCALE		Drawn R.KARAVAKI		Designer R.COOMBE		Client Project Title	DUNEDIN CITY COUNCIL SMOOTH HILL LANDFILL SWALE DRAIN AND CATCHMENT	
											GHD Pty Ltd Conditions of Use. This document may only be used by GHD's client (and any other person who GHD has agreed can use this document) for the purpose for which it was prepared and must not be used by any other person or for any other purpose.		Drafting Check V.LITH*		Design Check N.ELDRED*						
1 FOR CONSENT													Approved (Project Director) S.DOUGLAS*		Date 14.08.20						
No	Revision	Note: * indicates signatures on original issue of drawing or last revision of drawing					Drawn	Job Manager	Project Director	Date			Scale AS SHOWN		This Drawing must not be used for Construction unless signed as Approved						
														Original Size		A1		Drawing No: 51-12506381-01-C303		Rev: 1	

1. FOR GENERAL ARRANGEMENT PLAN, REFER TO DRAWING 51-12506381-C110.
2. REFER PLAN C303 FOR CHAINAGE LOCATIONS.



1	FOR CONSENT	RK	RC*	SD*	14.08.20
No	Revision Note: * indicates signatures on original issue of drawing or last revision of drawing	Drawn	Job Manager	Project Director	Date



GHD Pty Ltd
Conditions of Use.
This document may only be used by
GHD's client (and any other person who
GHD has agreed can use this document)
for the purpose for which it was prepared
and must not be used by any other
person or for any other purpose.


Drafting Check	V.LITH*
Approved (Project Director)	S.DOUGLA
Date	14.08.2020

This Drawing must not be
used for Construction unless
signed as Approved

Original Size
A1 Drawing No: **51-12506381-01-C304** Rev: **1**


1. FOR GENERAL ARRANGEMENT PLAN, REFER TO DRAWING 51-12506381-C110.
2. REFER PLAN C303 FOR CHAINAGE LOCATIONS.

[illegible]

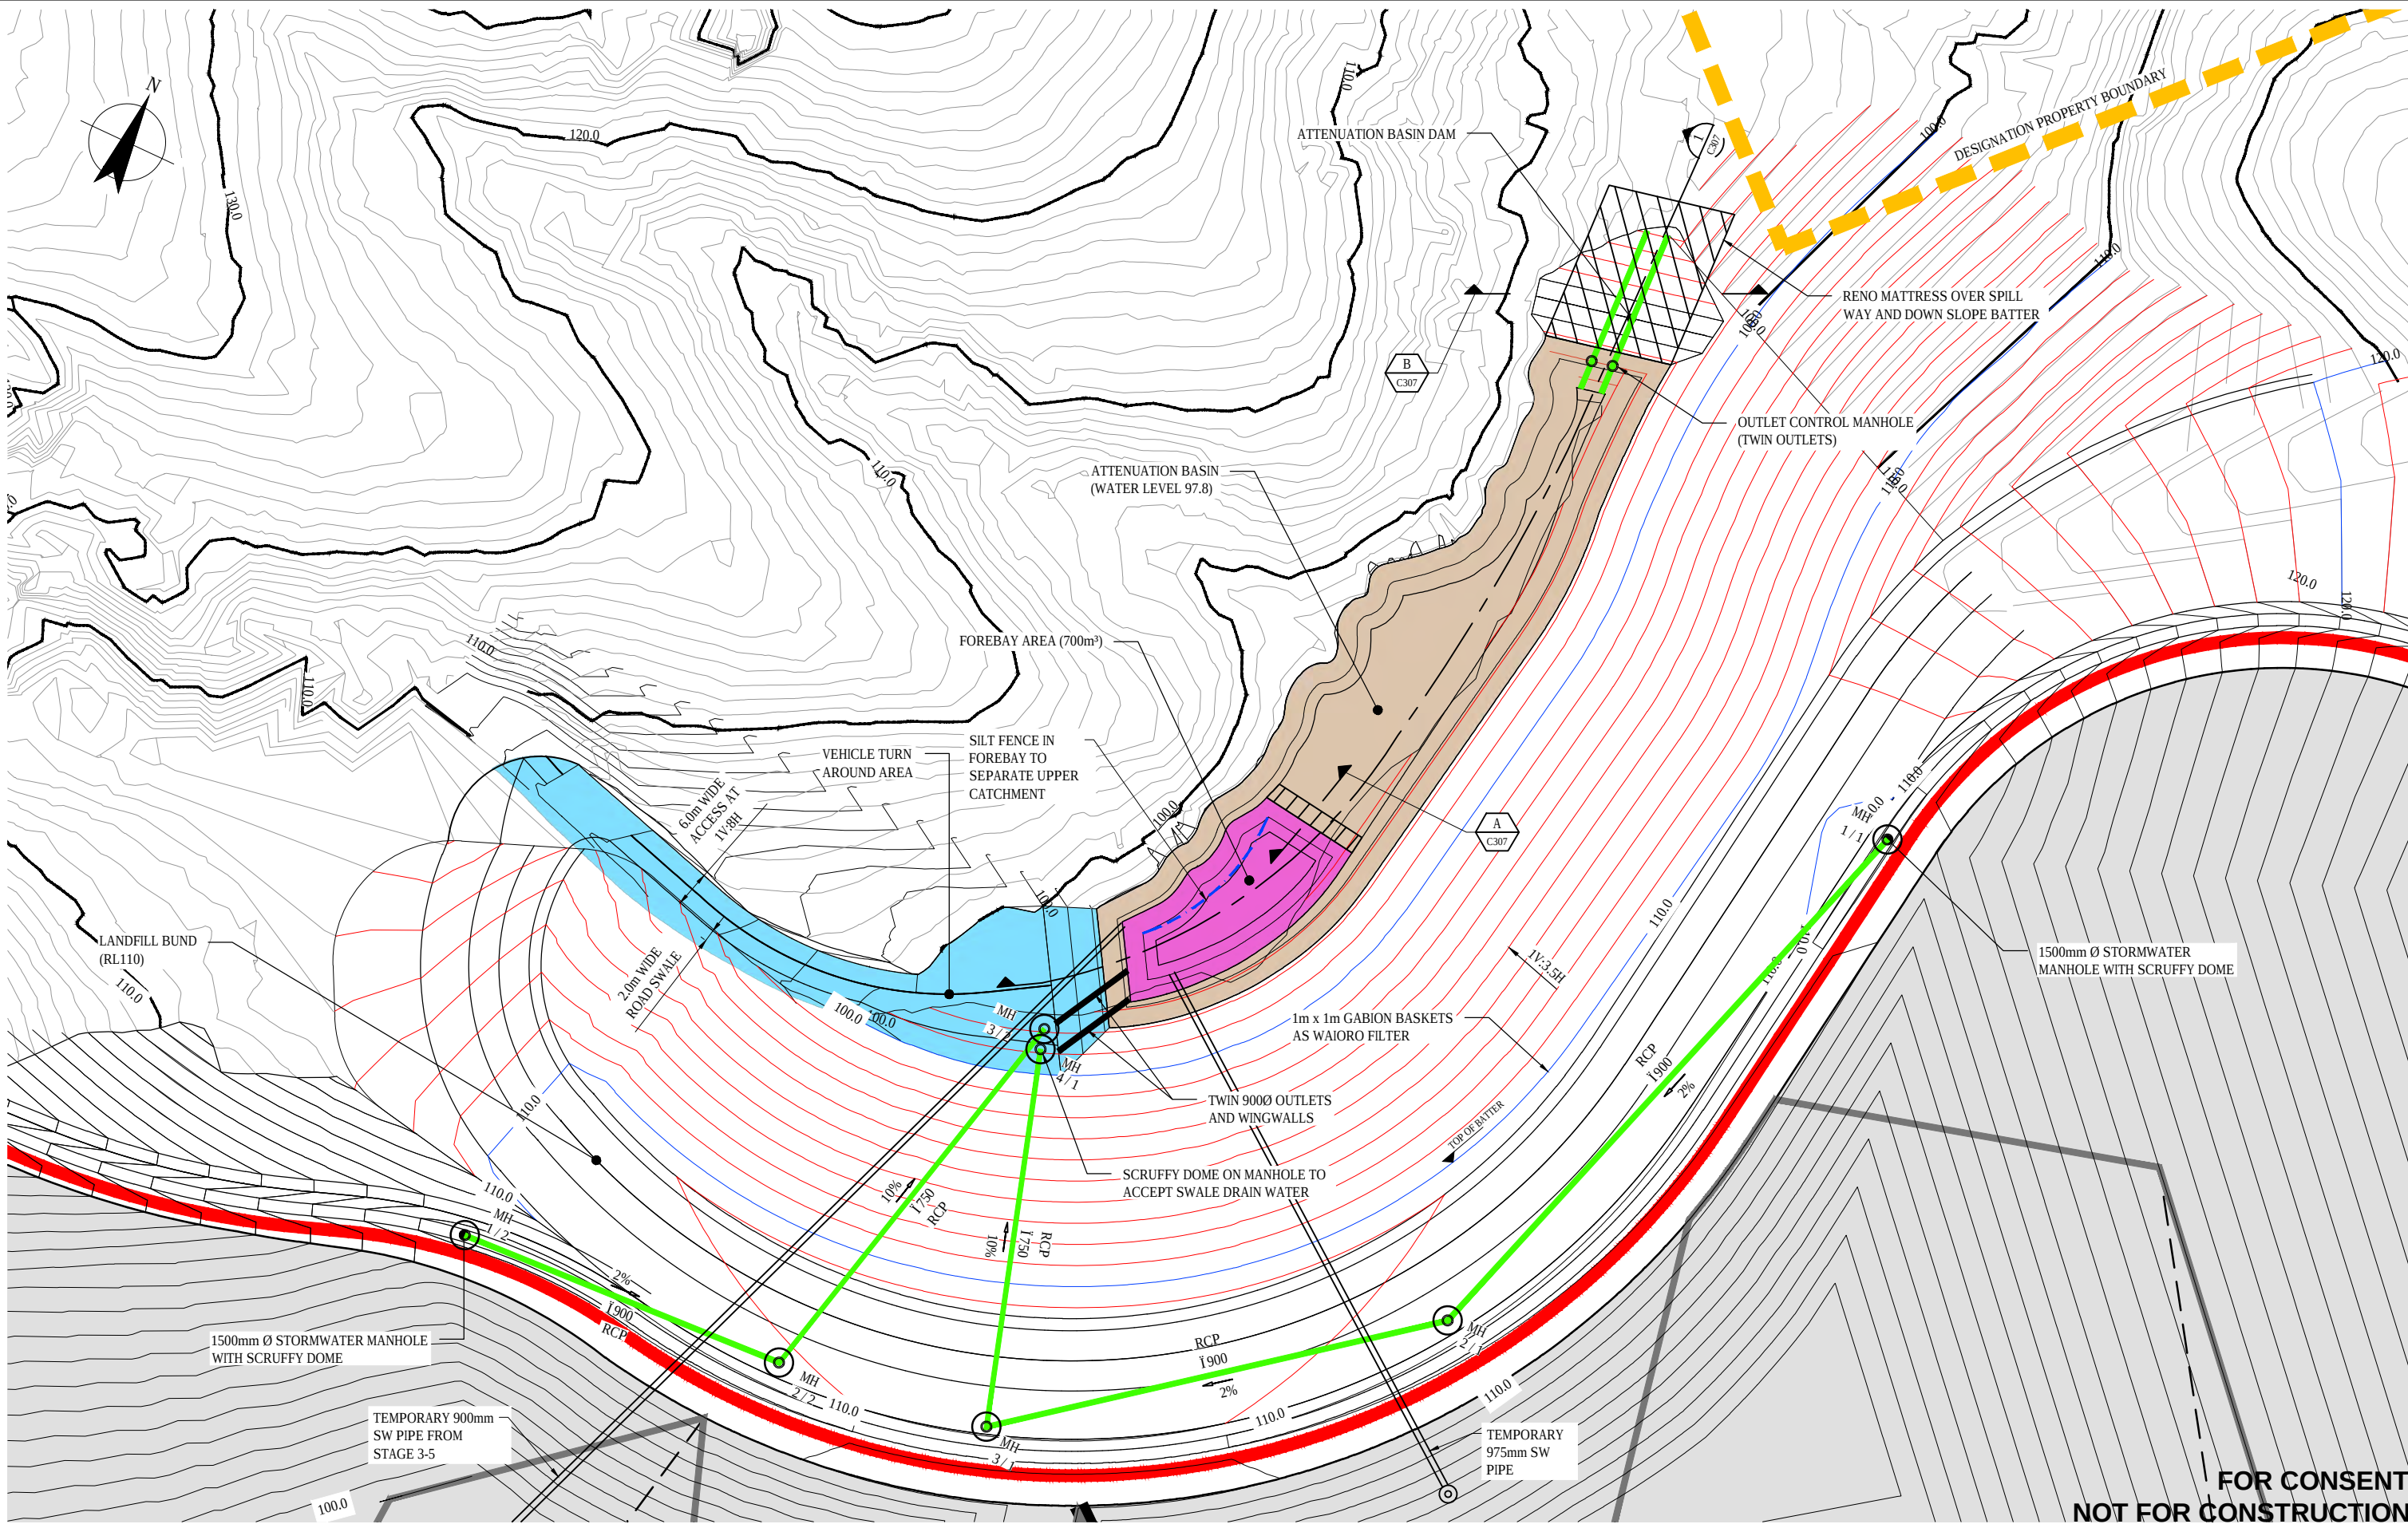


FOR CONSENT
NOT FOR CONSTRUCTION

								DO NOT SCALE		Drawn R.KARAVAKI	Designer R.COOMBE	Client DUNEDIN CITY COUNCIL
						Level 3, GHD Centre 27 Napier Street, Freemans Bay, Auckland 1011 New Zealand T 64 9 370 8000 F 64 9 370 8001 E akimal@ghd.com W www.ghd.com		GHD Pty Ltd Conditions of Use. This document may only be used by GHD's client (and any other person who GHD has agreed can use this document) for the purpose for which it was prepared and must not be used by any other person or for any other purpose.		Drafting Check V.LITH*	Design Check N.ELDRD*	Project SMOOTH HILL LANDFILL
								Approved (Project Director) S.DOUGLAS*		Date 14.08.2020		Title ATTENUATION BASIN PLAN
								Scale 1:500m		This Drawing must not be used for Construction unless signed as Approved		Original Size A1
												Drawing No: 51-12506381-01-C306
												Rev: 1

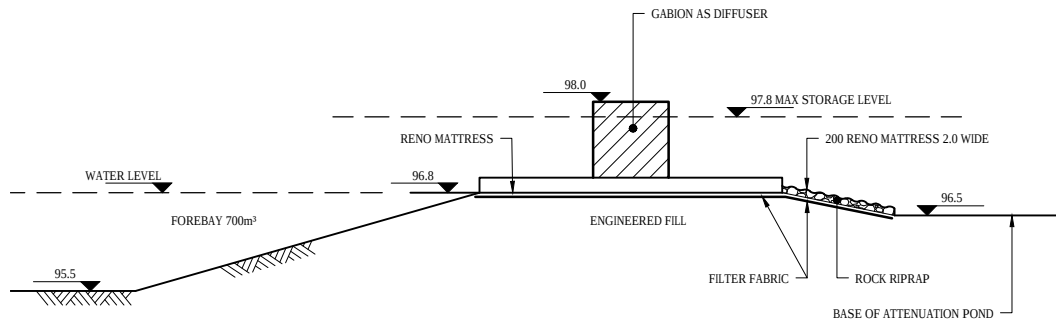


A WAIOERO FILTER DETAIL
C306 SCALE 1 : 50

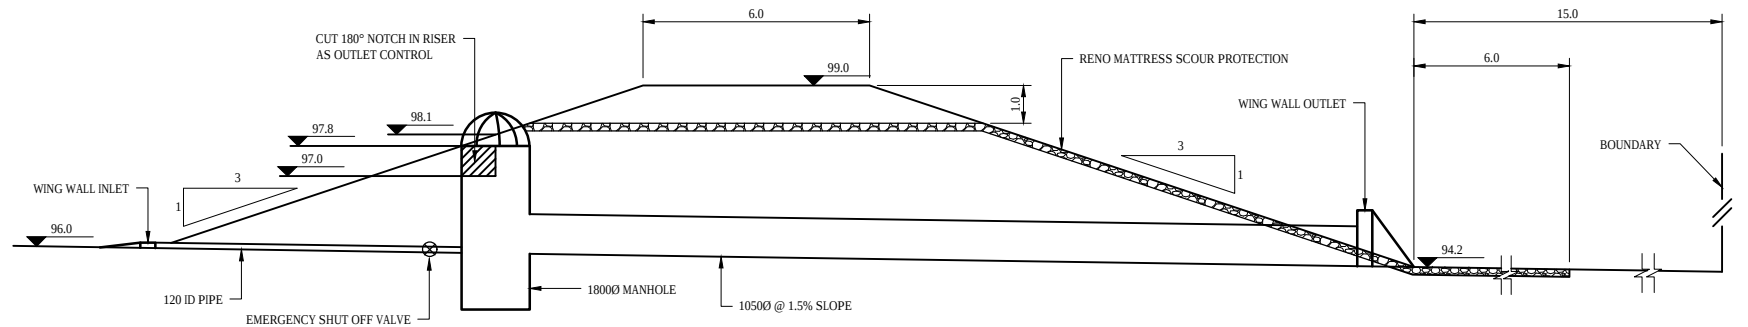


B LOWER DAM OUTLET DETAIL
C306 SCALE 1 : 100

NOTE: OUTLET STRUCTURE CONSISTS OF 2x COMPLETE OUTLETS

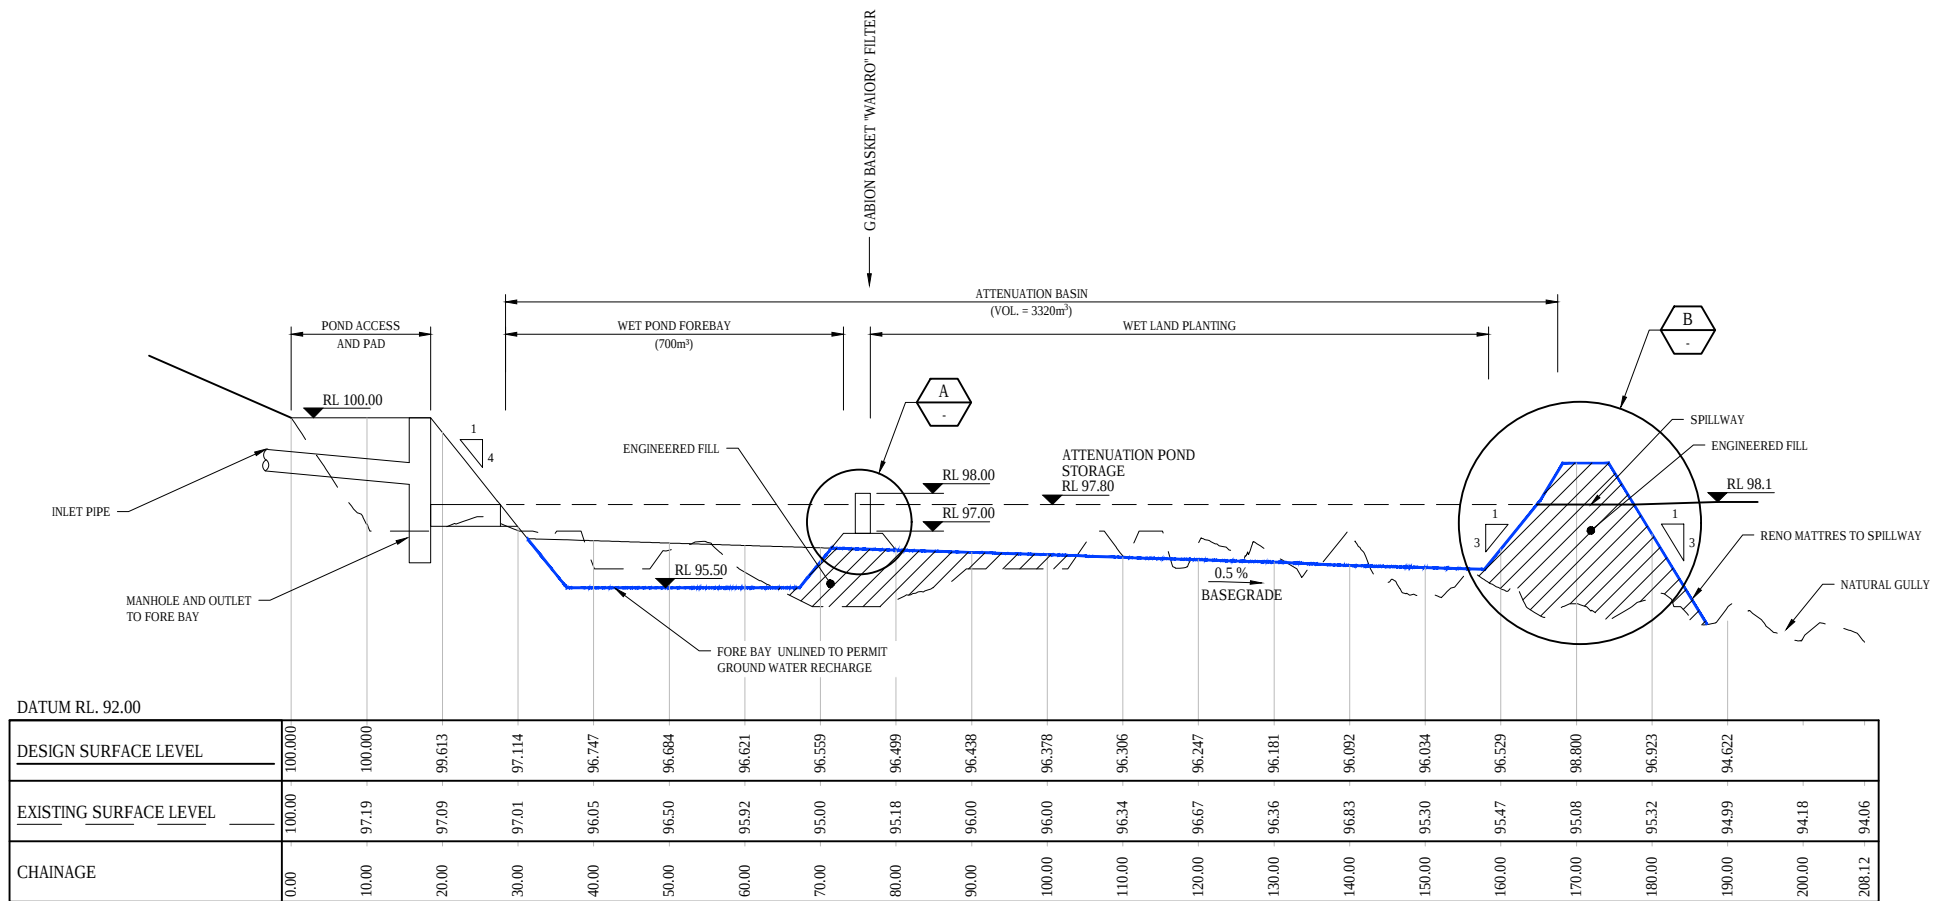

LONGITUDINAL SECTION - SECT01

HORZ 1:500 VERT 1:100

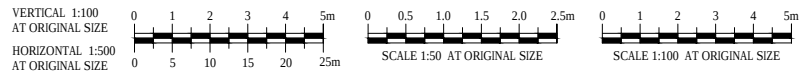


**FOR CONSENT
NOT FOR CONSTRUCTION**


No	Revision	Note: * Indicates signatures on original issue of drawing or last revision of drawing	Drawn	Job Manager	Project Director	Date
1	FOR CONSENT		RK	RC*	SD*	14.08.20




DO NOT SCALE		Drawn R.KARAVAKI	Designer R.COOMBE	Client DUNEDIN CITY COUNCIL
GHD Pty Ltd Conditions of Use. This document may only be used by GHD's client (and any other person who GHD has agreed can use this document) for the purpose for which it was prepared and must not be used by any other person or for any other purpose.		Drafting Check V.LITH*	Design Check N.ELDRÉD*	Project SMOOTH HILL LANDFILL
		Approved (Project Director) S.DOUGLAS*	Date 14.08.2020	Title ATTENUATION BASIN SECTIONS
		Scale AS SHOWN	This Drawing must not be used for Construction unless signed as Approved	Original Size A1 Drawing No: 51-12506381-01-C307 Rev: 1

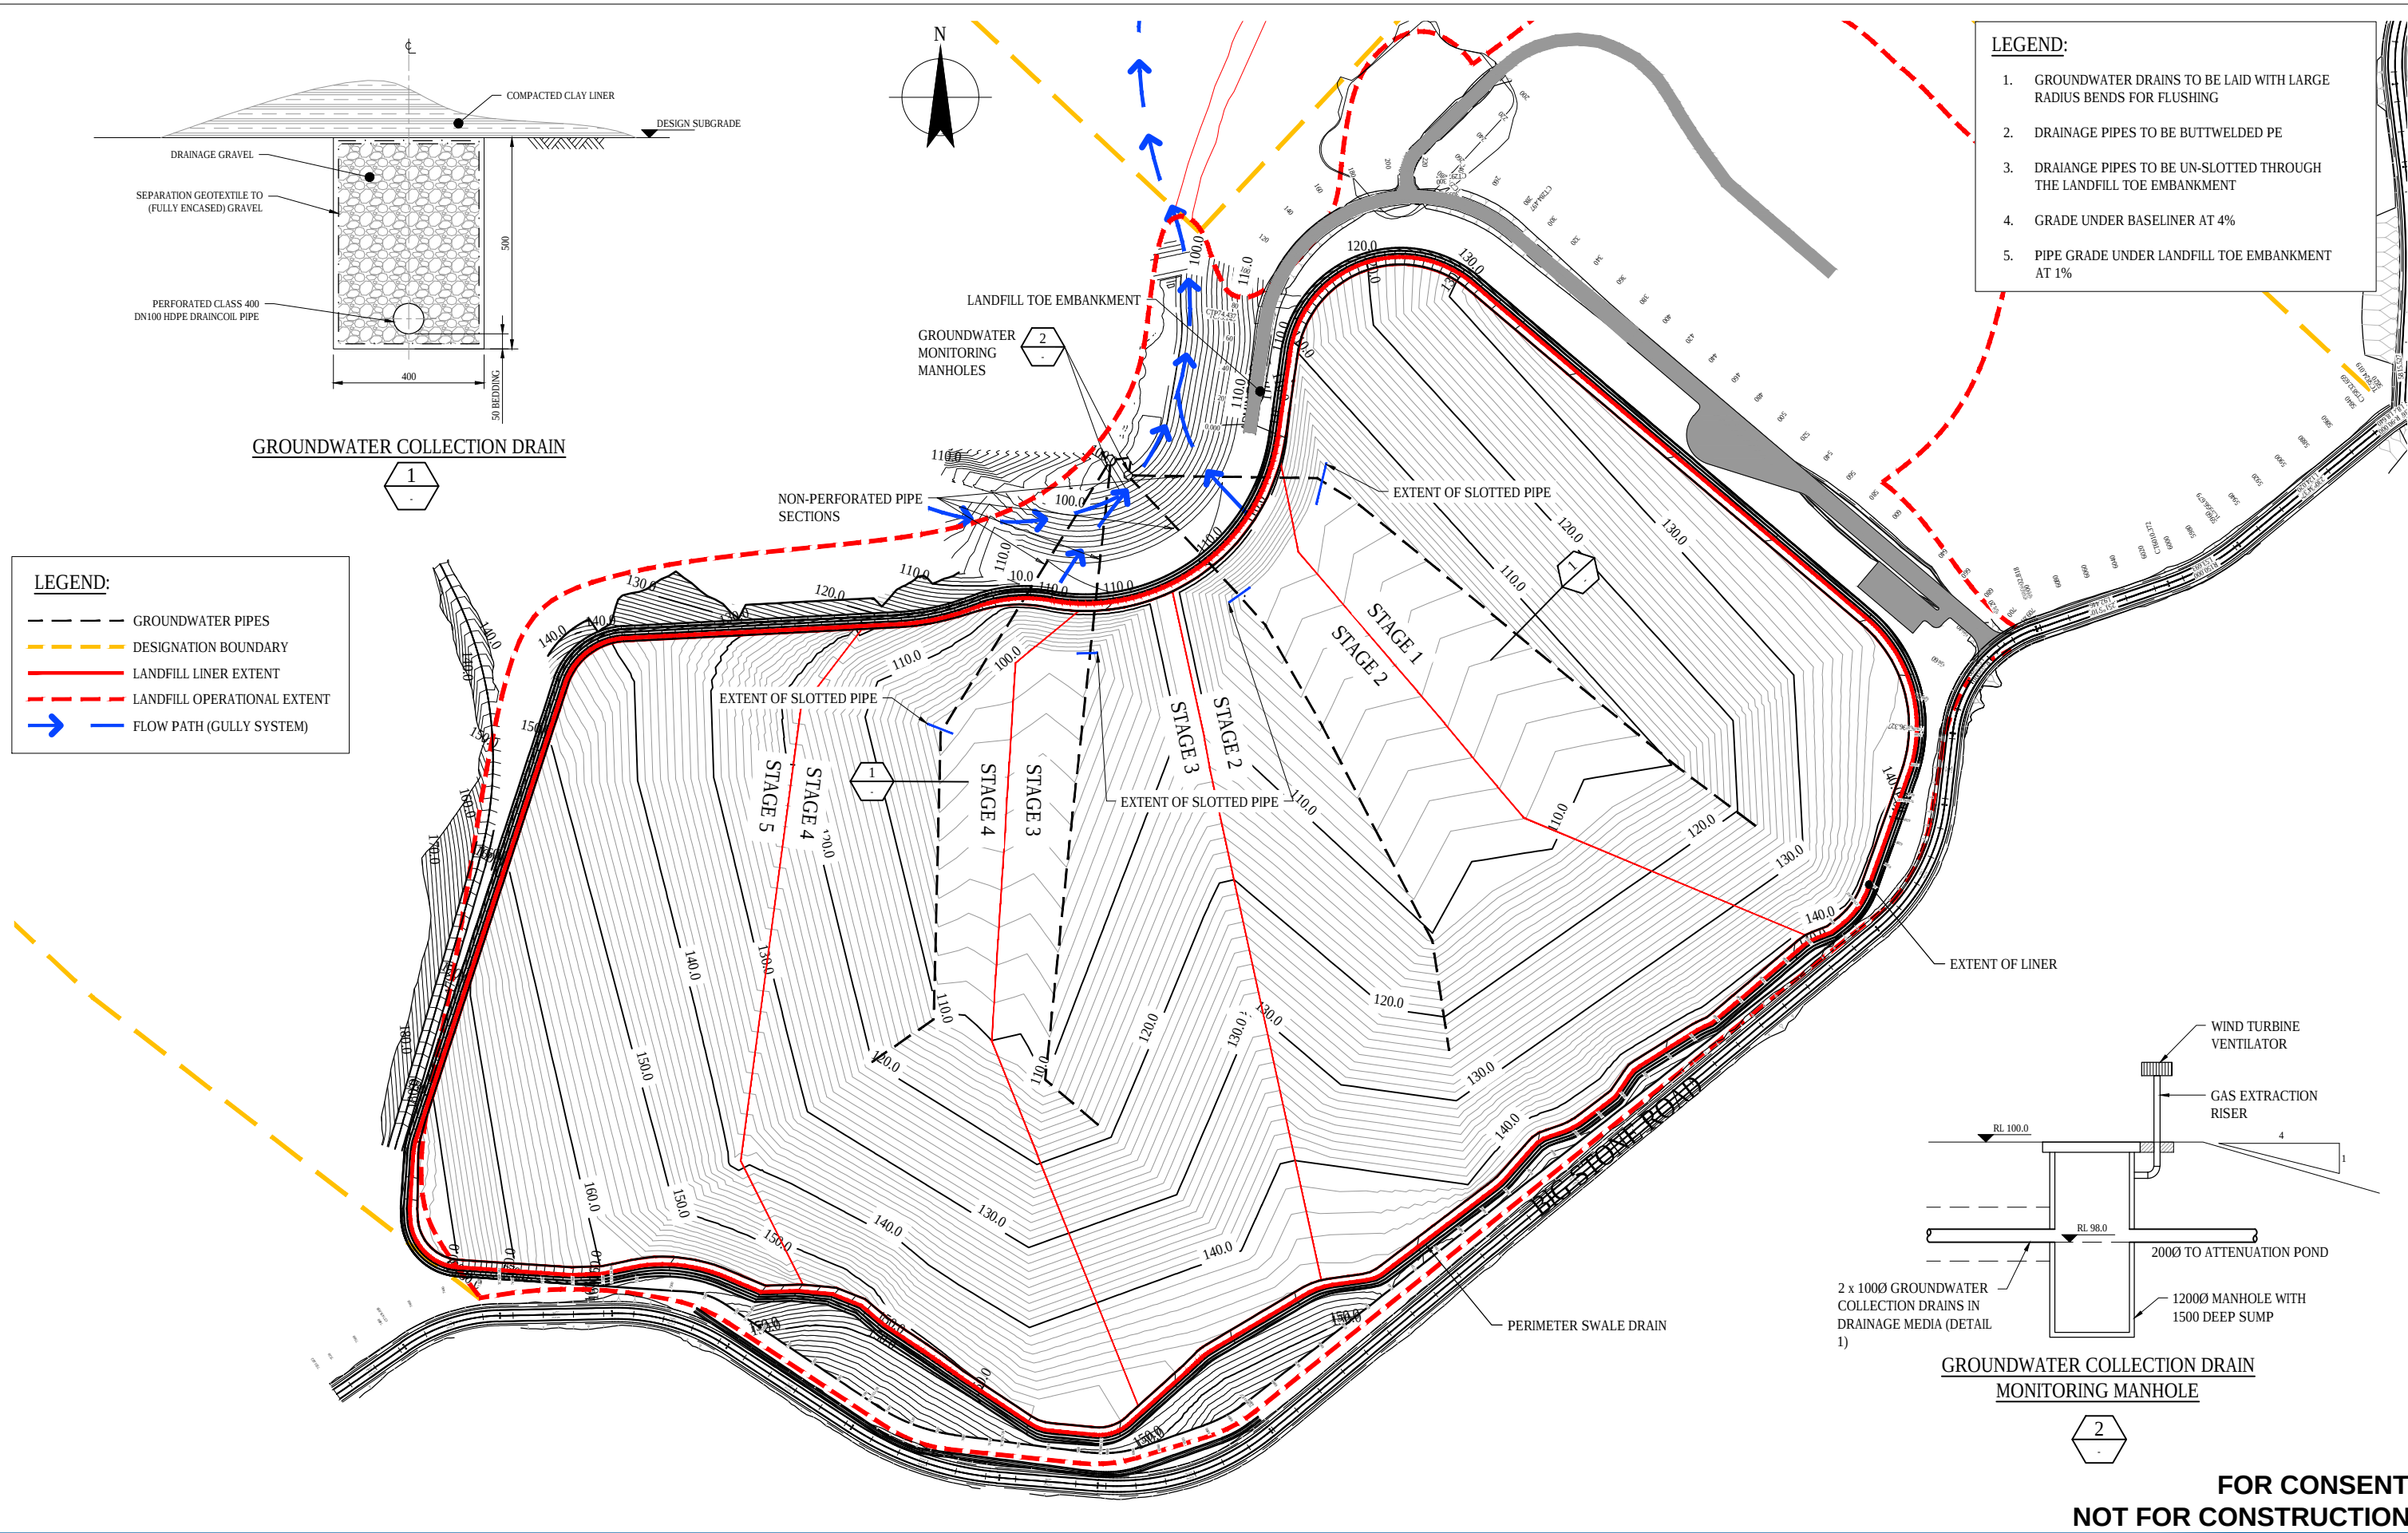




--	--	

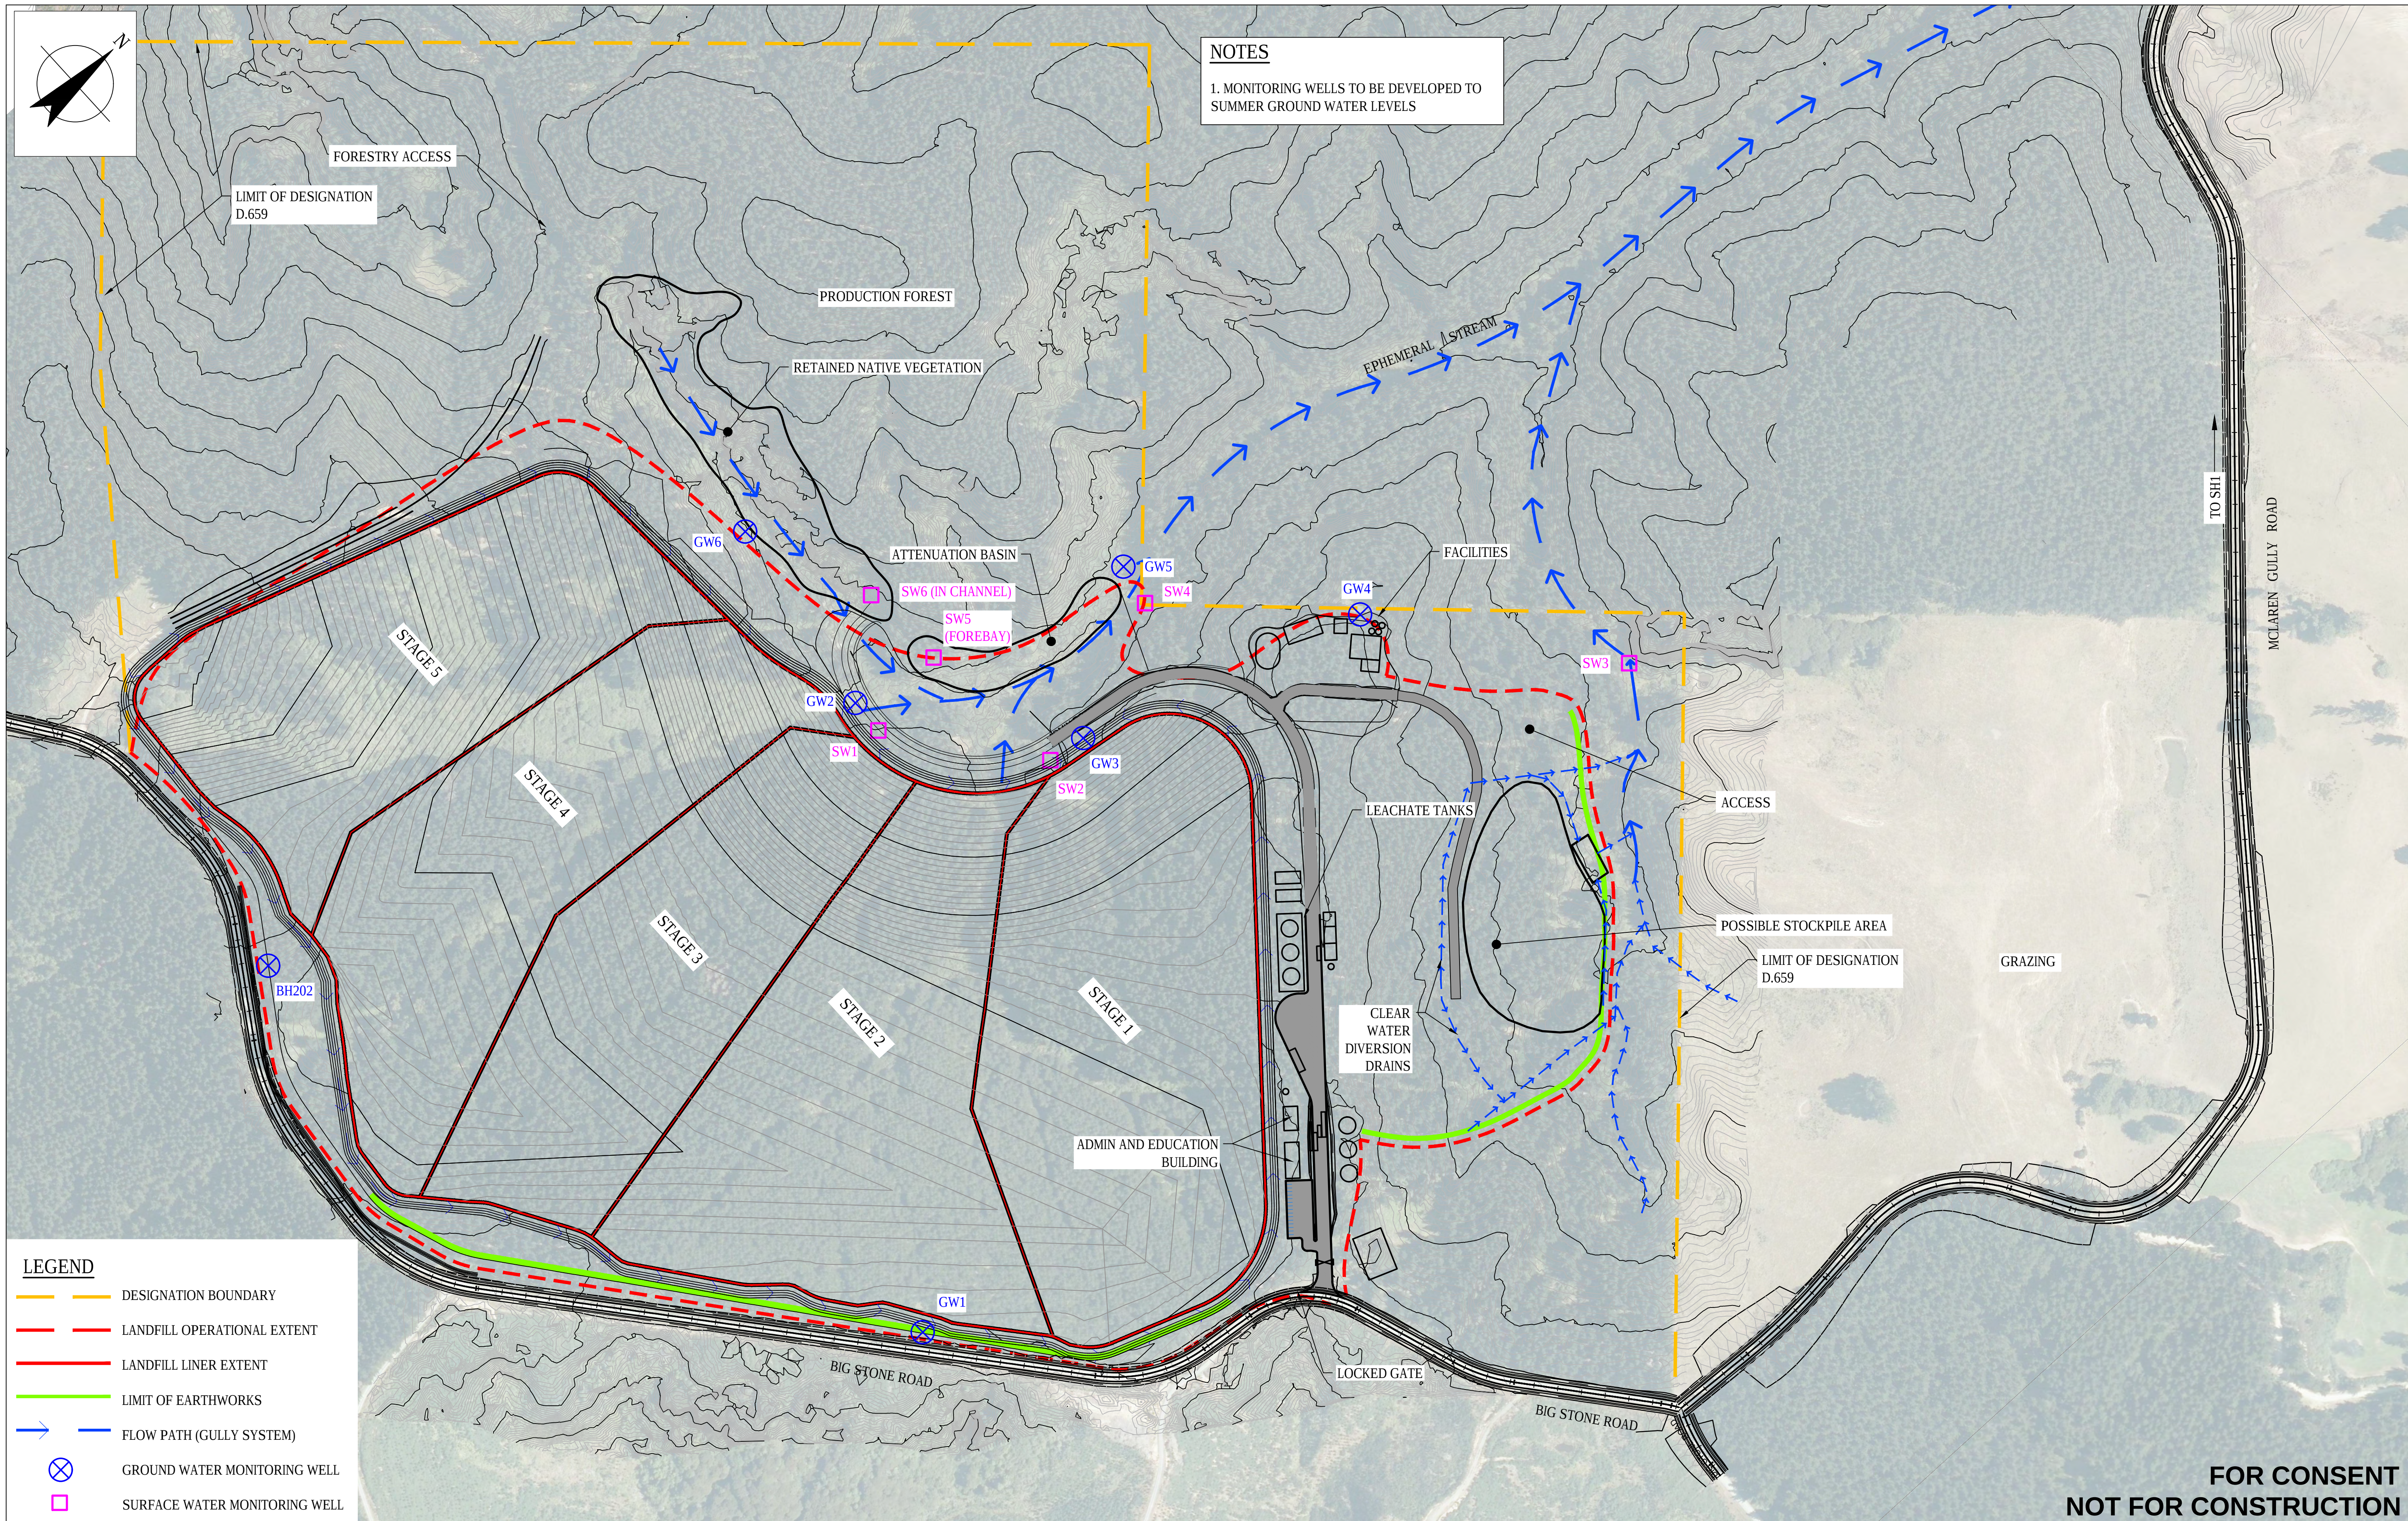

--	--	

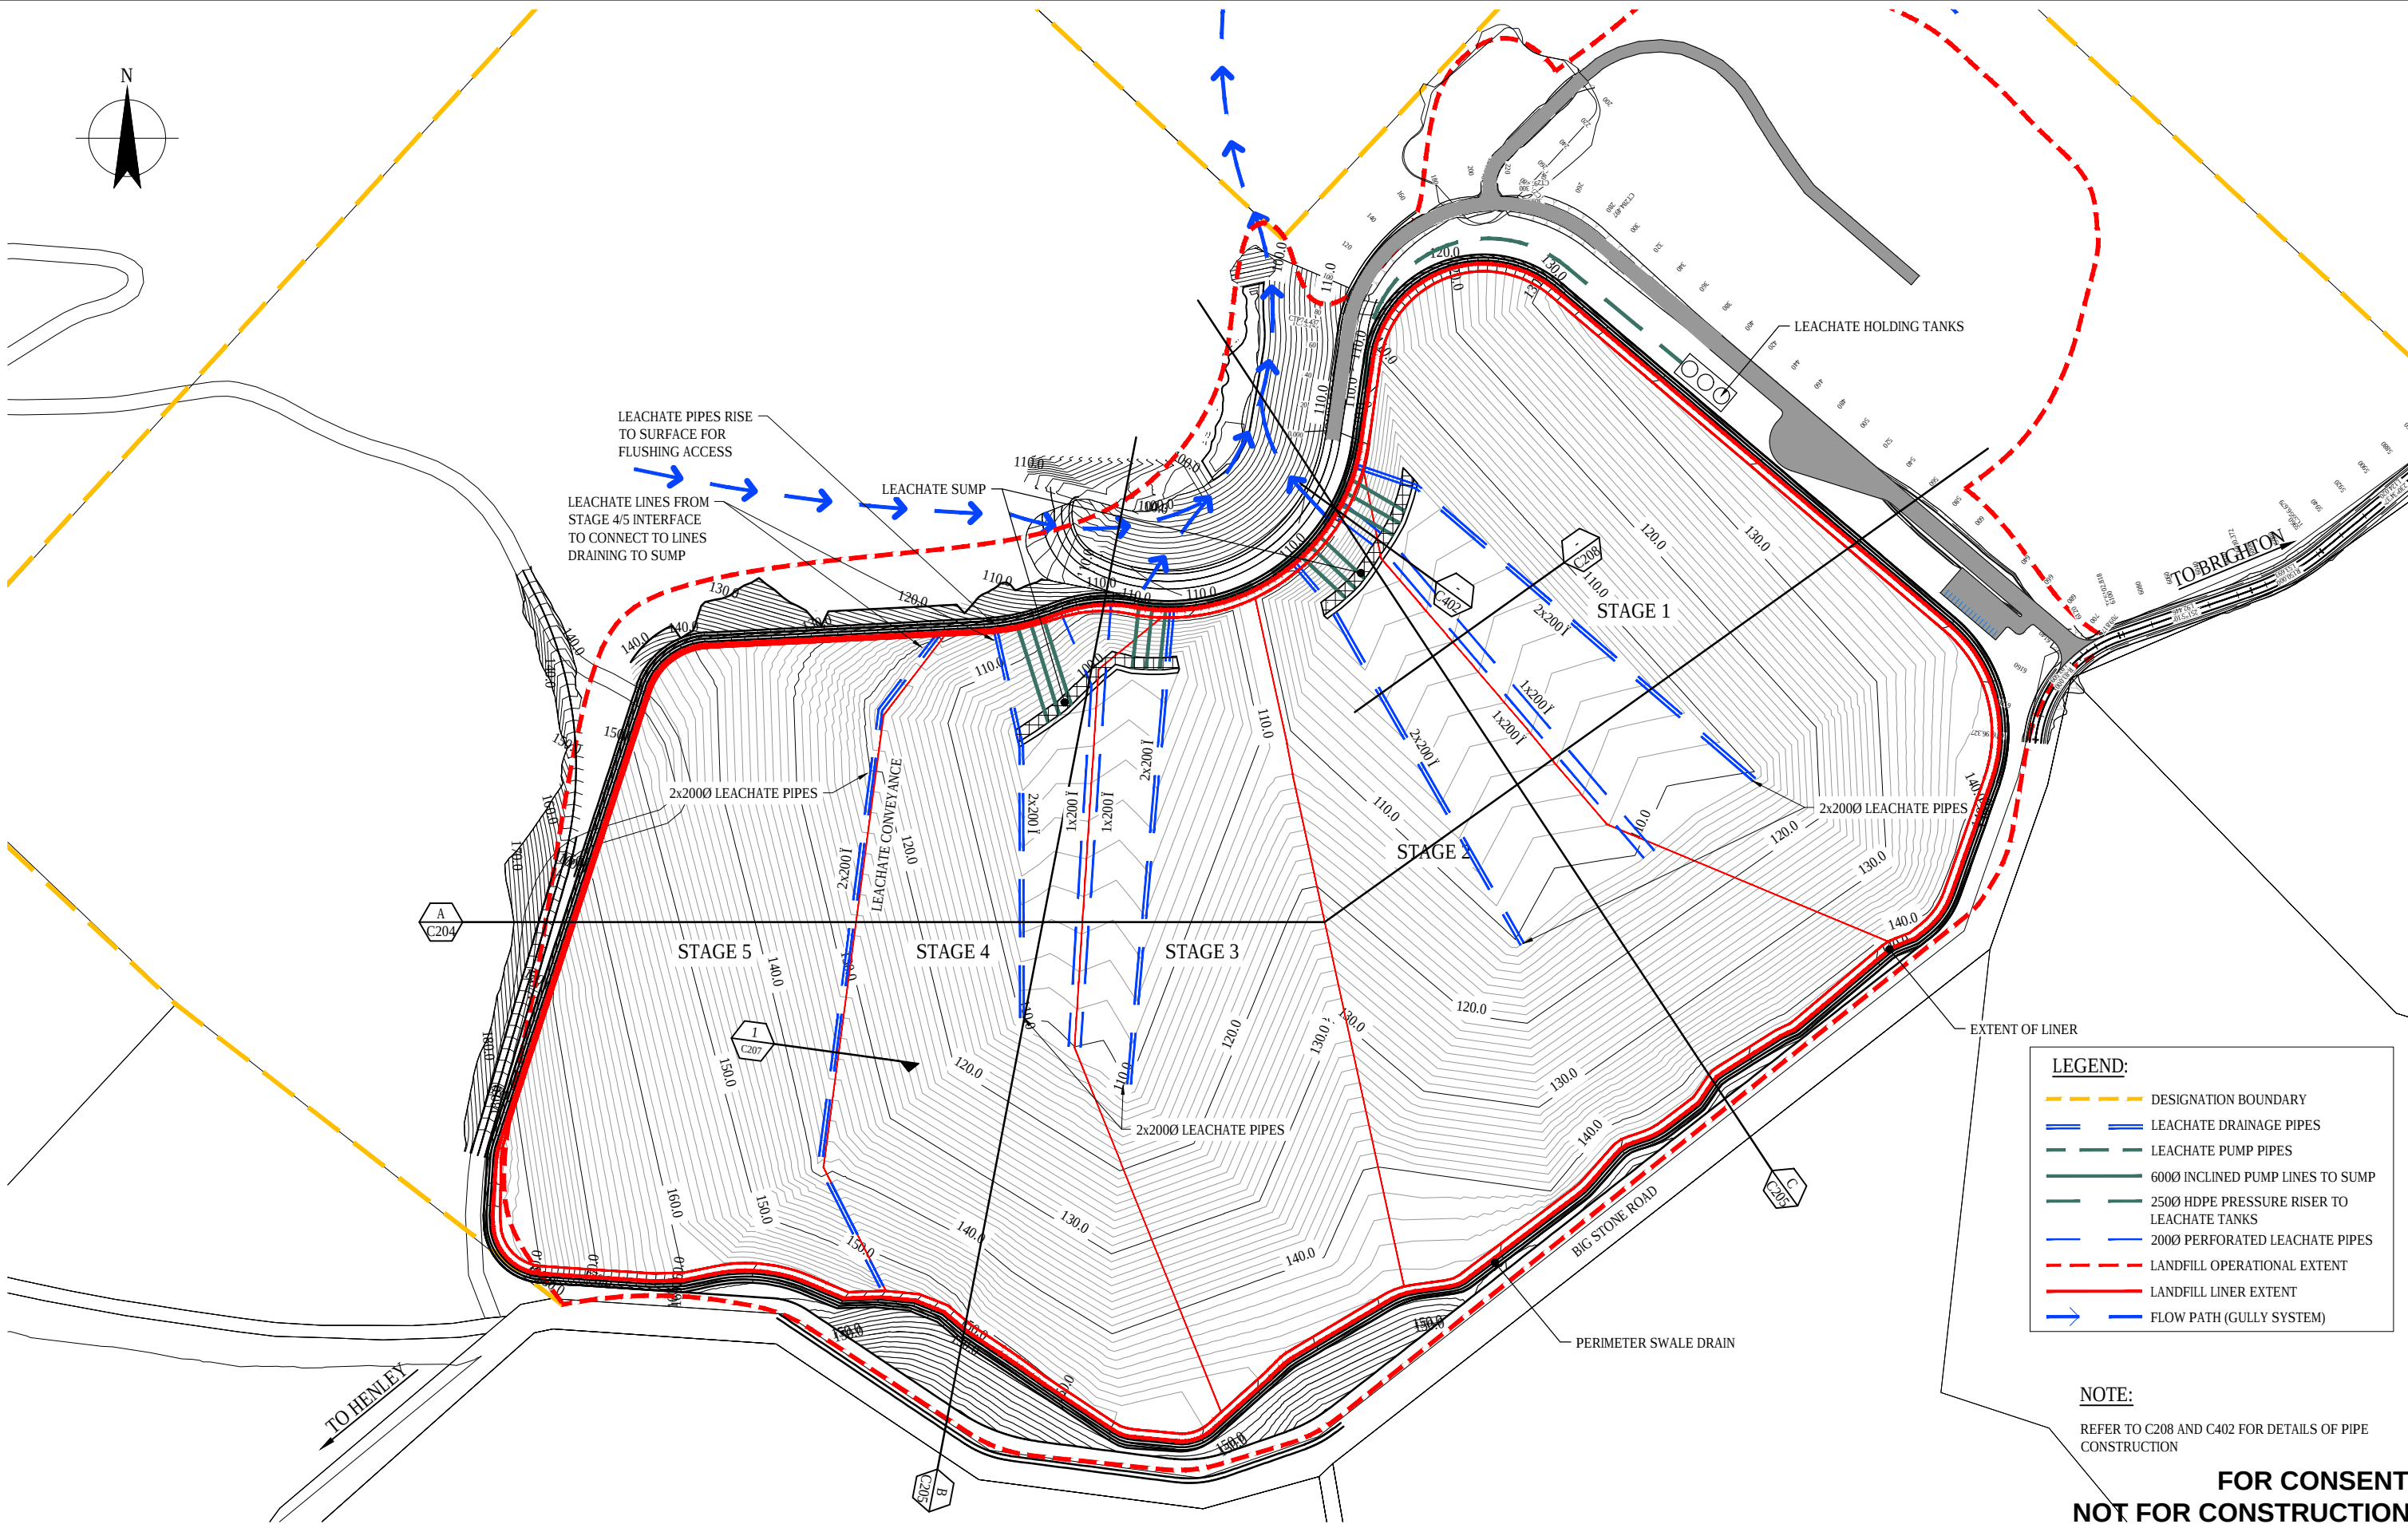


									DO NOT SCALE		Drawn R.KARAVAKI	Designer R.COOMBE	Client DUNEDIN CITY COUNCIL
							Level 3, GHD Centre 27 Napier Street, Freemans Bay, Auckland 1011 New Zealand T 64 9 370 8000 F 64 9 370 8001 E akimail@ghd.com W www.ghd.com		GHD Pty Ltd Conditions of Use: This document may only be used by GHD's client (and any other person who GHD has agreed can use this document) for the purpose for which it was prepared and must not be used by any other person or for any other purpose.		Drafting Check V.LITH*	Design Check N.ELDRÉD*	Project SMOOTH HILL LANDFILL
									Approved (Project Director) S.DOUGLAS*		Date 14.08.2020		Title LEACHATE DRAINAGE PLAN
									Scale AS SHOWN		This Drawing must not be used for Construction unless signed as Approved		Original Size A1
													Drawing No: 51-12506381-01-C401
													Rev: 1

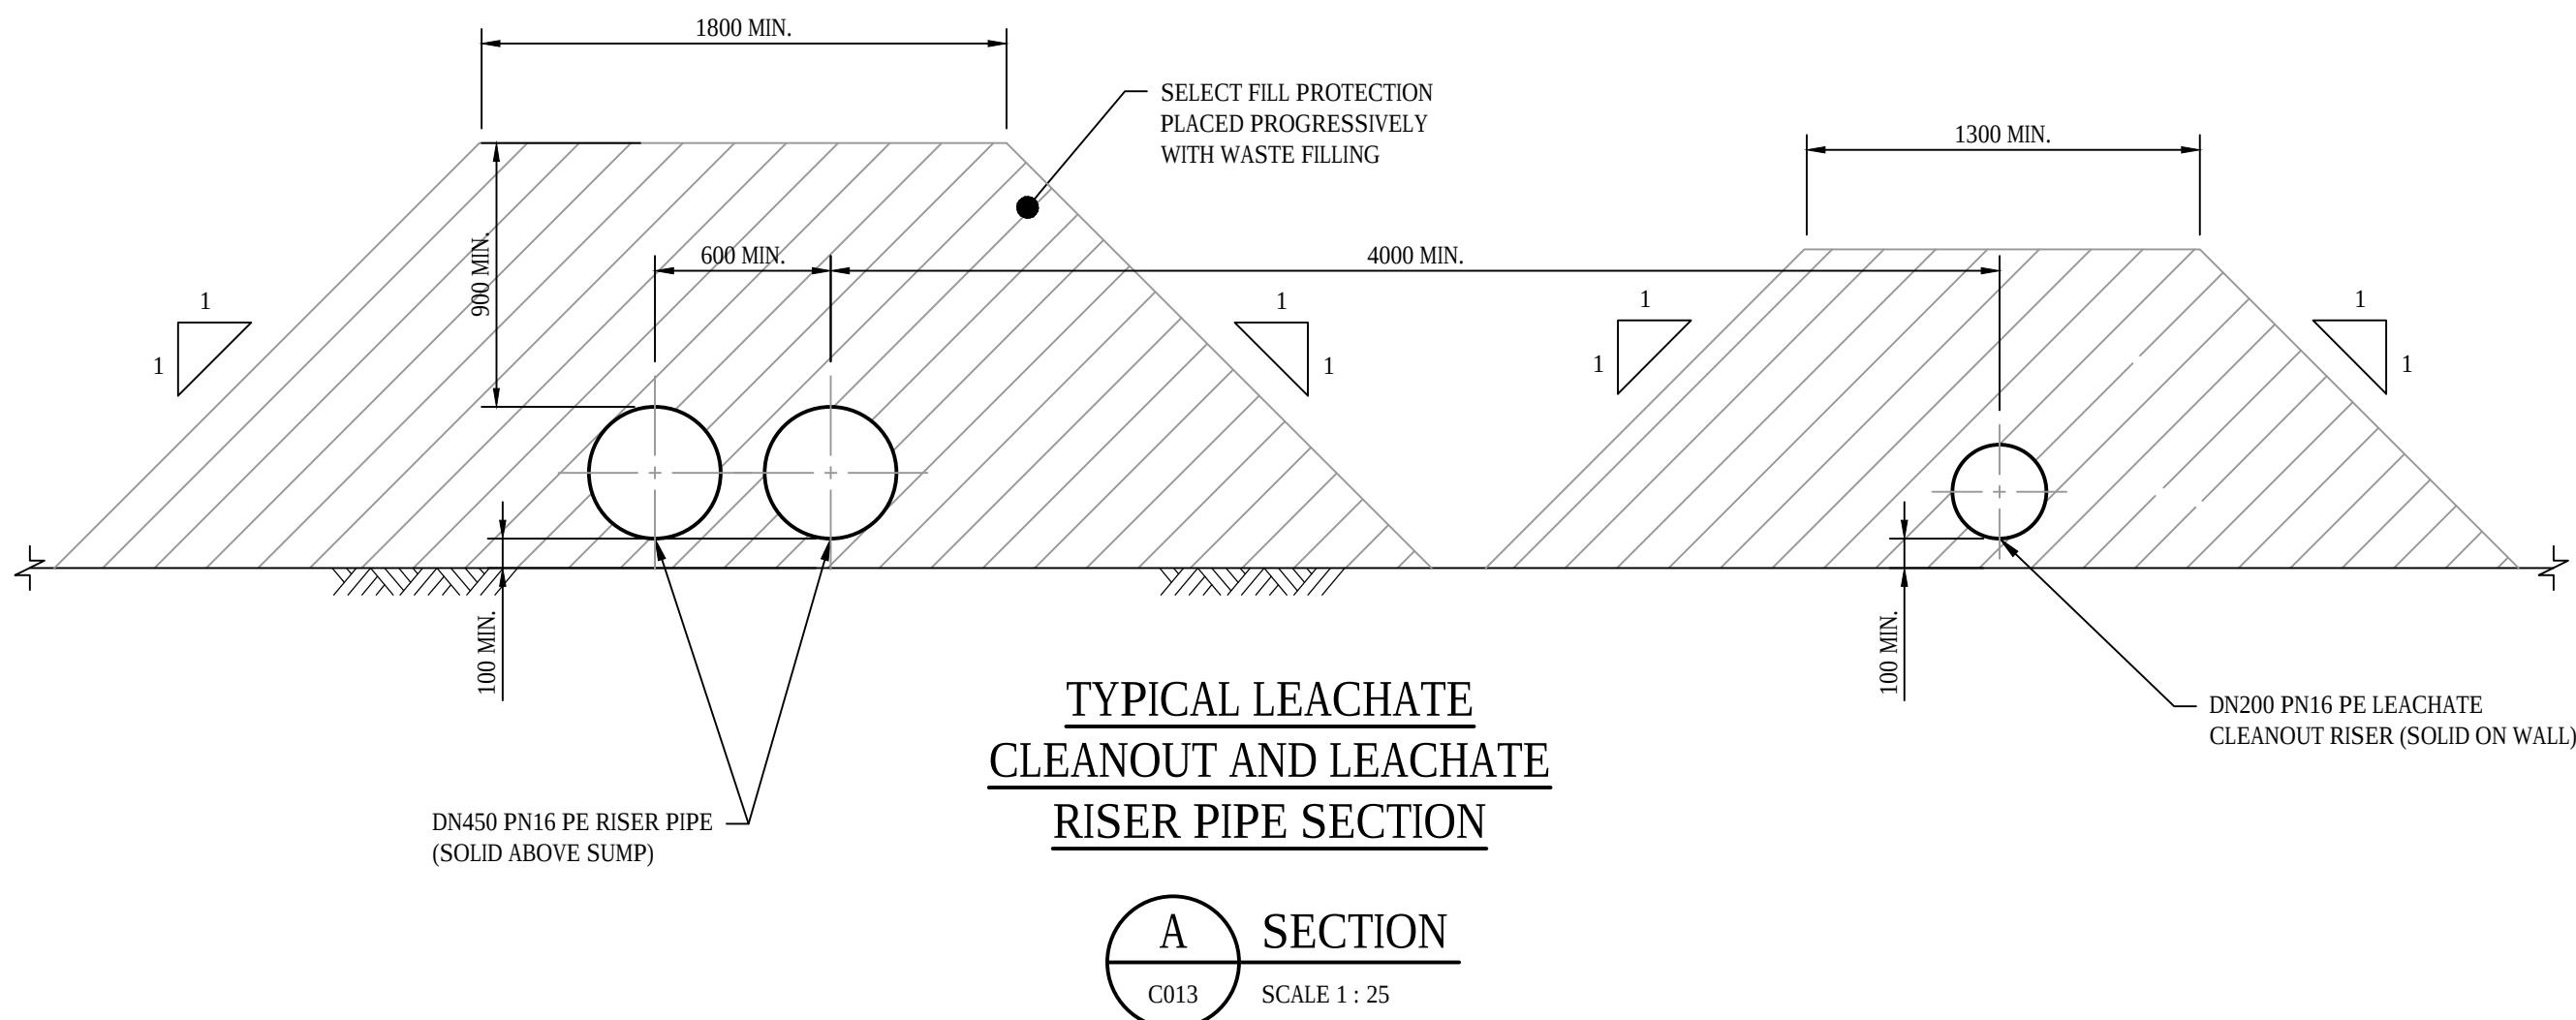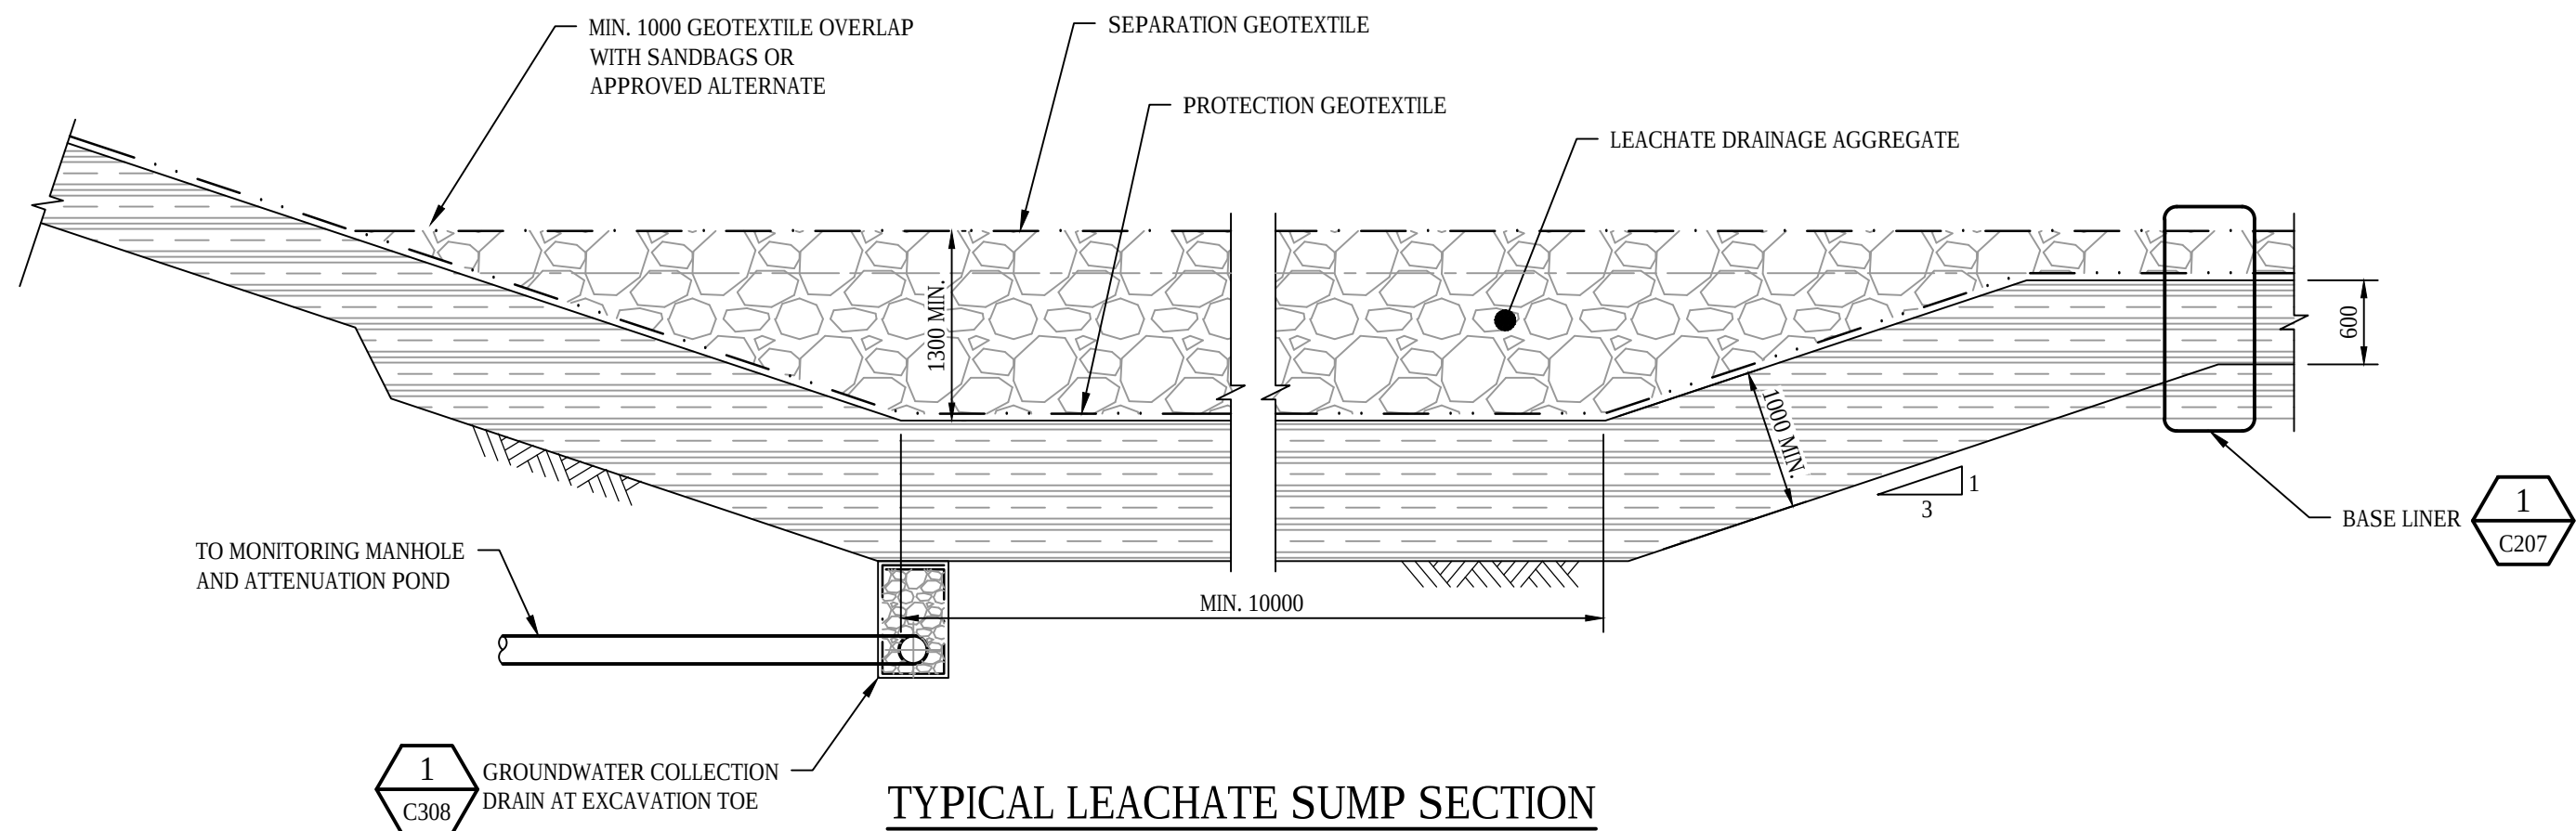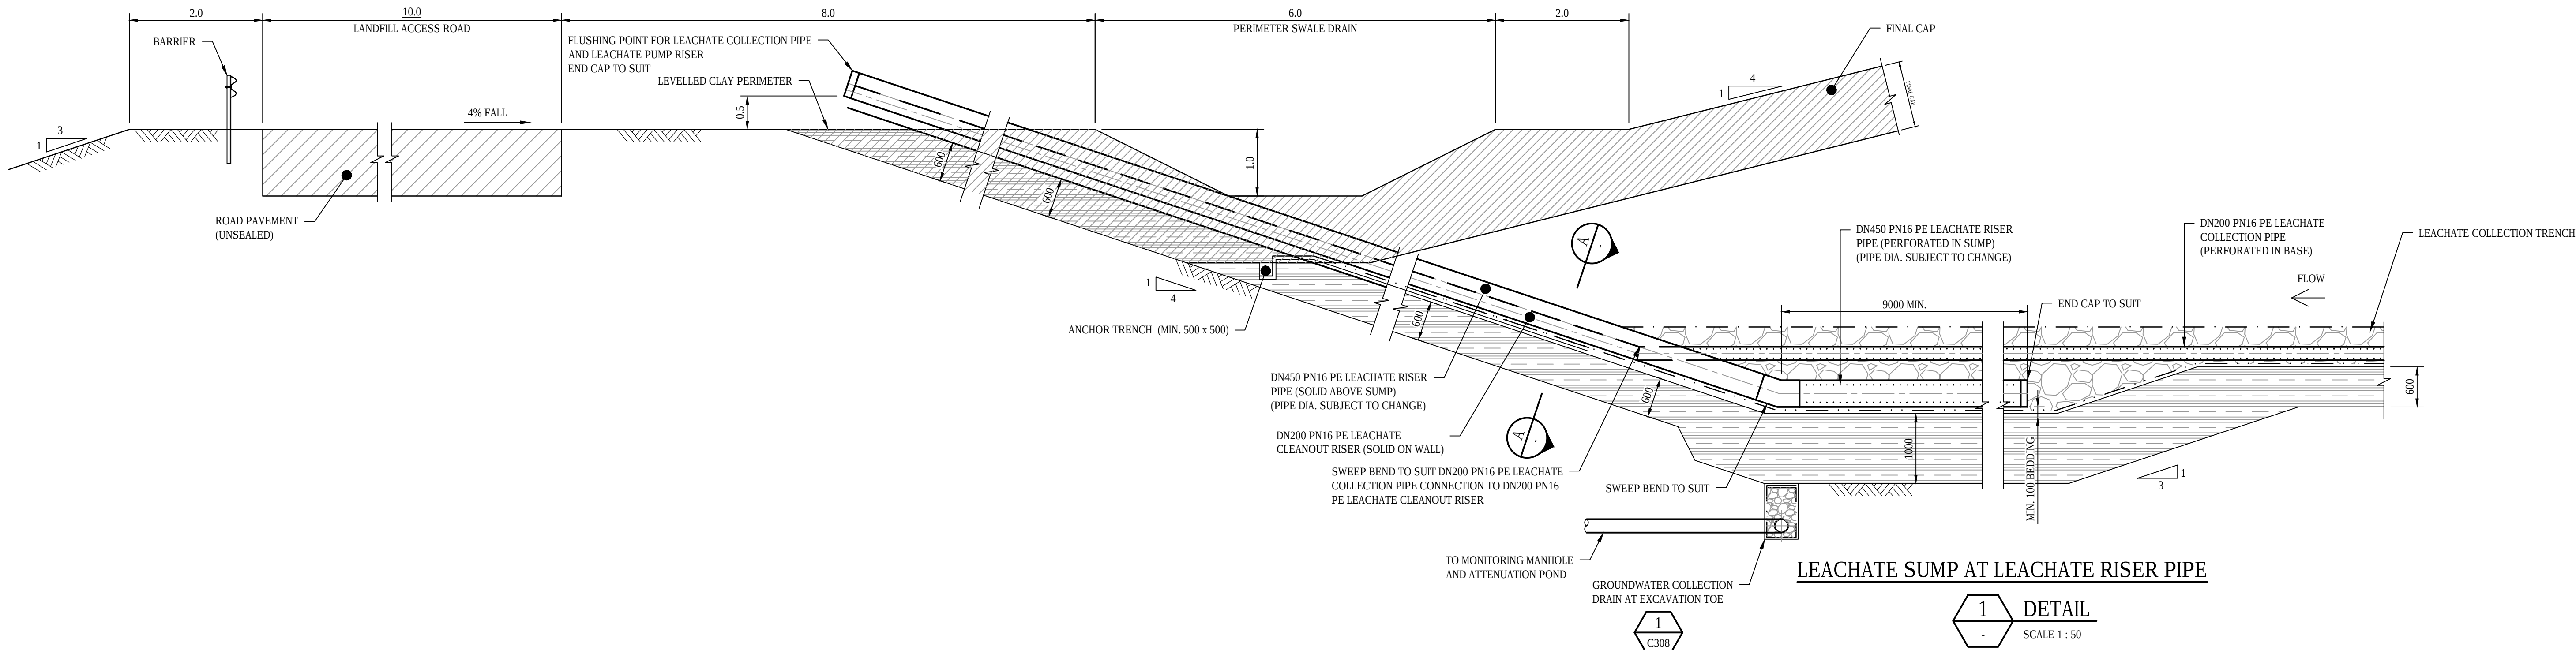

FOR CONSENT
NOT FOR CONSTRUCTION

1	FOR CONSENT		RK	RC*	SD*	14.08.20
No	Revision	Note: * indicates signatures on original issue of drawing or last revision of drawing	Drawn	Job Manager	Project Director	Date

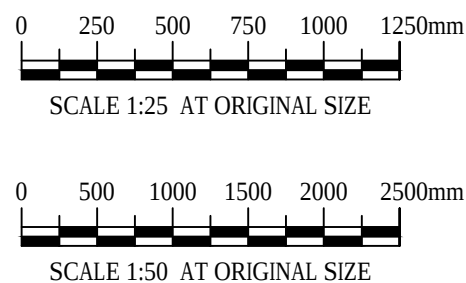

Level 15, 133 Castlereagh Street, Sydney NSW 2000 Australia
T 61 2 9239 7100 F 61 2 9239 7199
E sydmail@ghd.com W www.ghd.com

DO NOT SCALE

Conditions of Use.
This document may only be used by GHD's client (and any other person who GHD has agreed can use this document) for the purpose for which it was prepared and must not be used by any other person or for any other purpose.

Drawn R.KARAVAKI

Designer R.COOMBE

Drafting Check V.LTIH*

Design Check N.ELDRD*

Approved (Project Director)

S.DOUGLAS*


Date

14.08.2020


Scale AS SHOWN

This Drawing must not be used for Construction unless signed as Approved


Client	DUNEDIN CITY COUNCIL
Project	SMOOTH HILL LANDFILL
Title	TYPICAL LEACHATE DRAINAGE DETAILS
Original Size	A1
Drawing No:	51-12506381-01-C402
Rev:	1

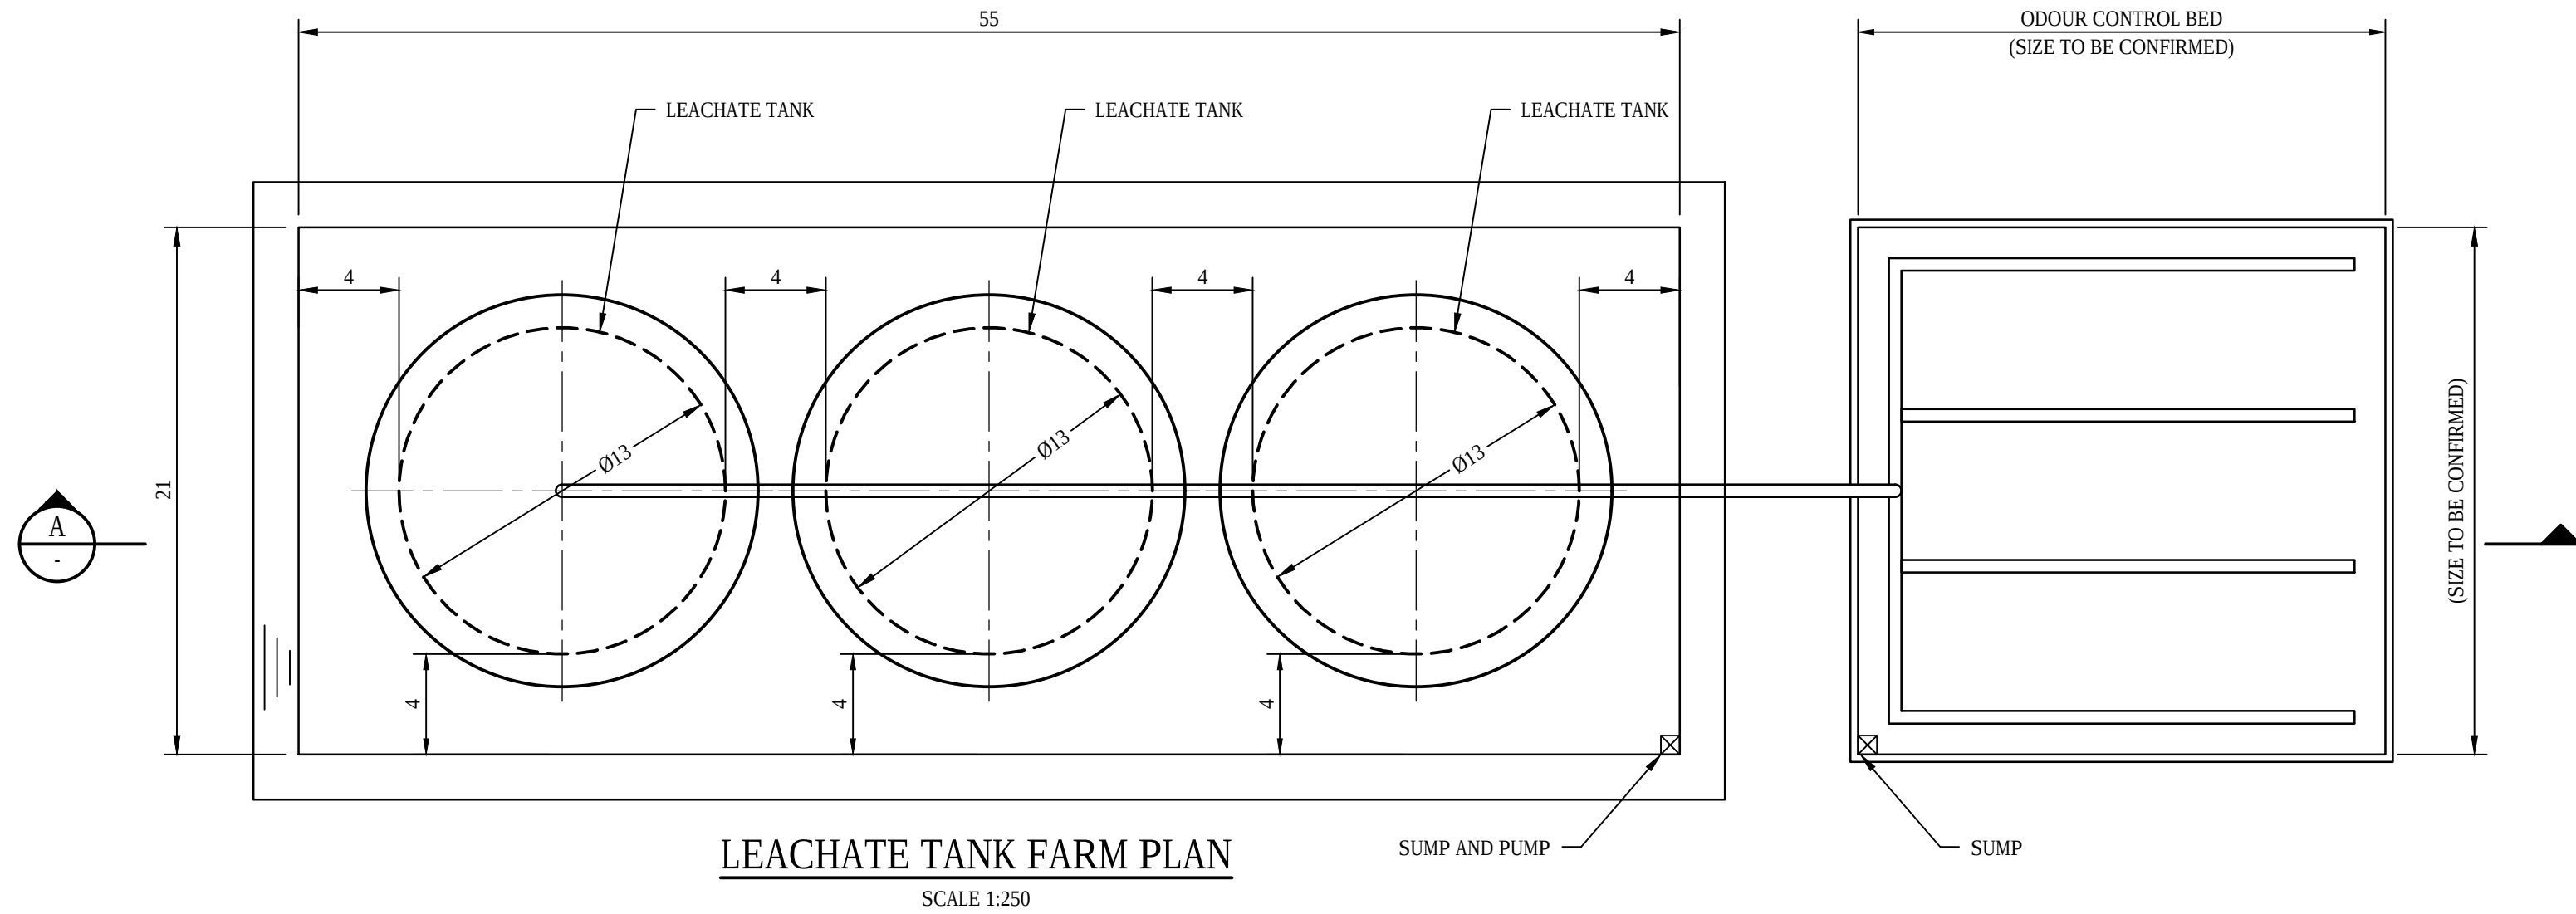


LEACHATE TANK FARM PLAN
SCALE 1:250

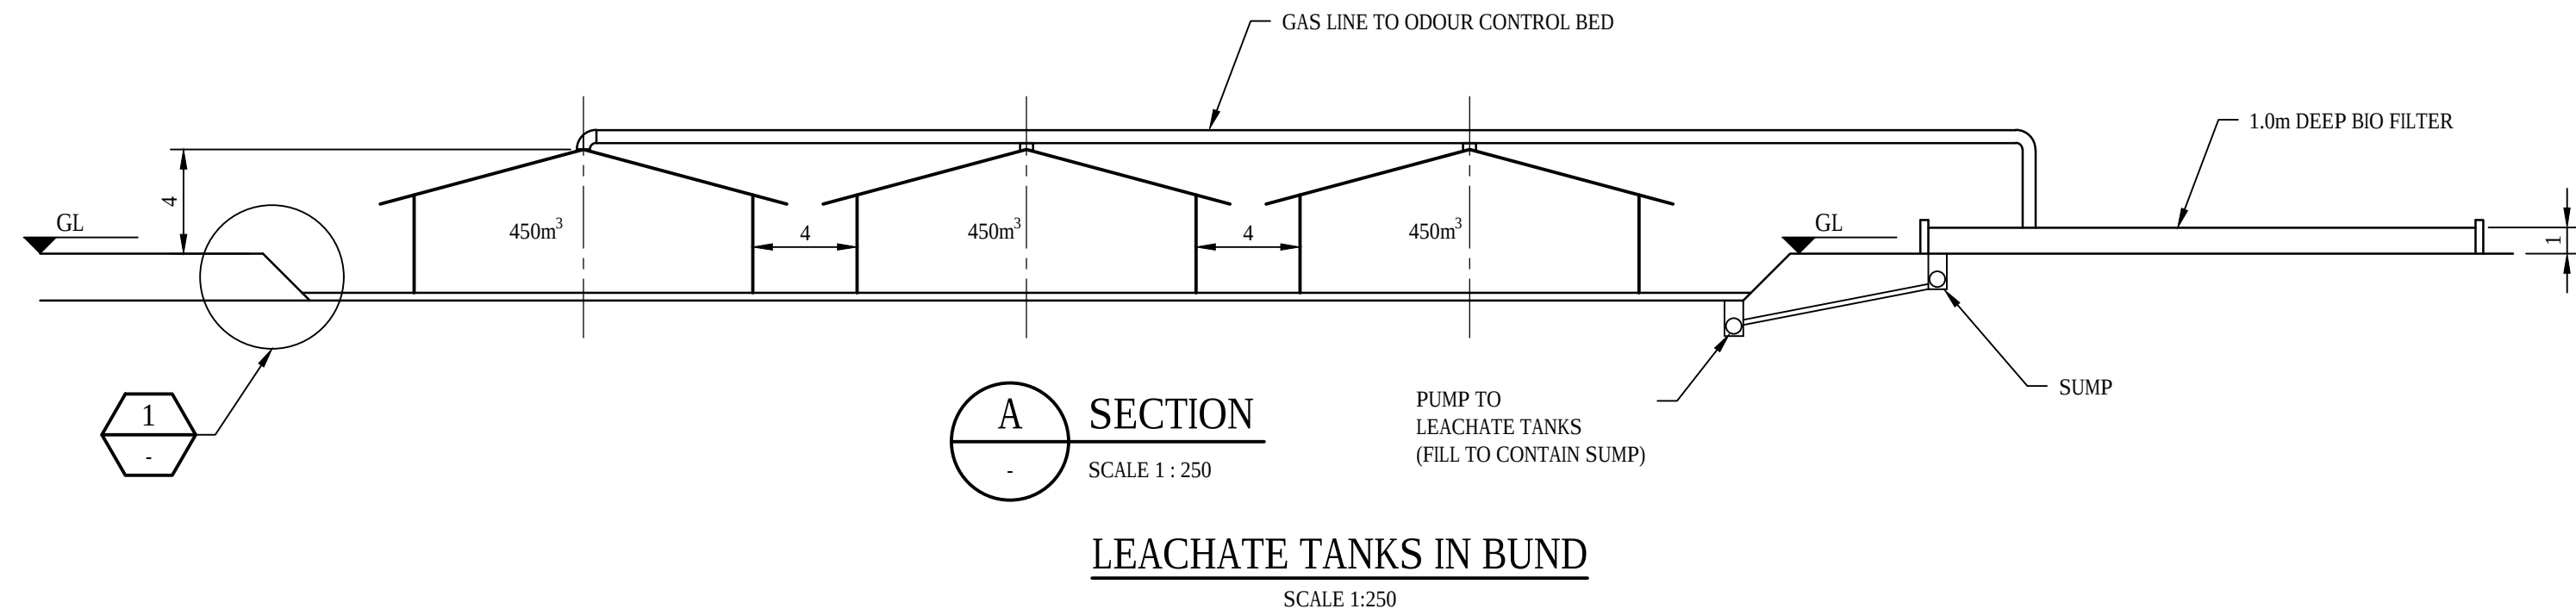


SECTION
SCALE 1:250
LEACHATE TANKS IN BUND
SCALE 1:250

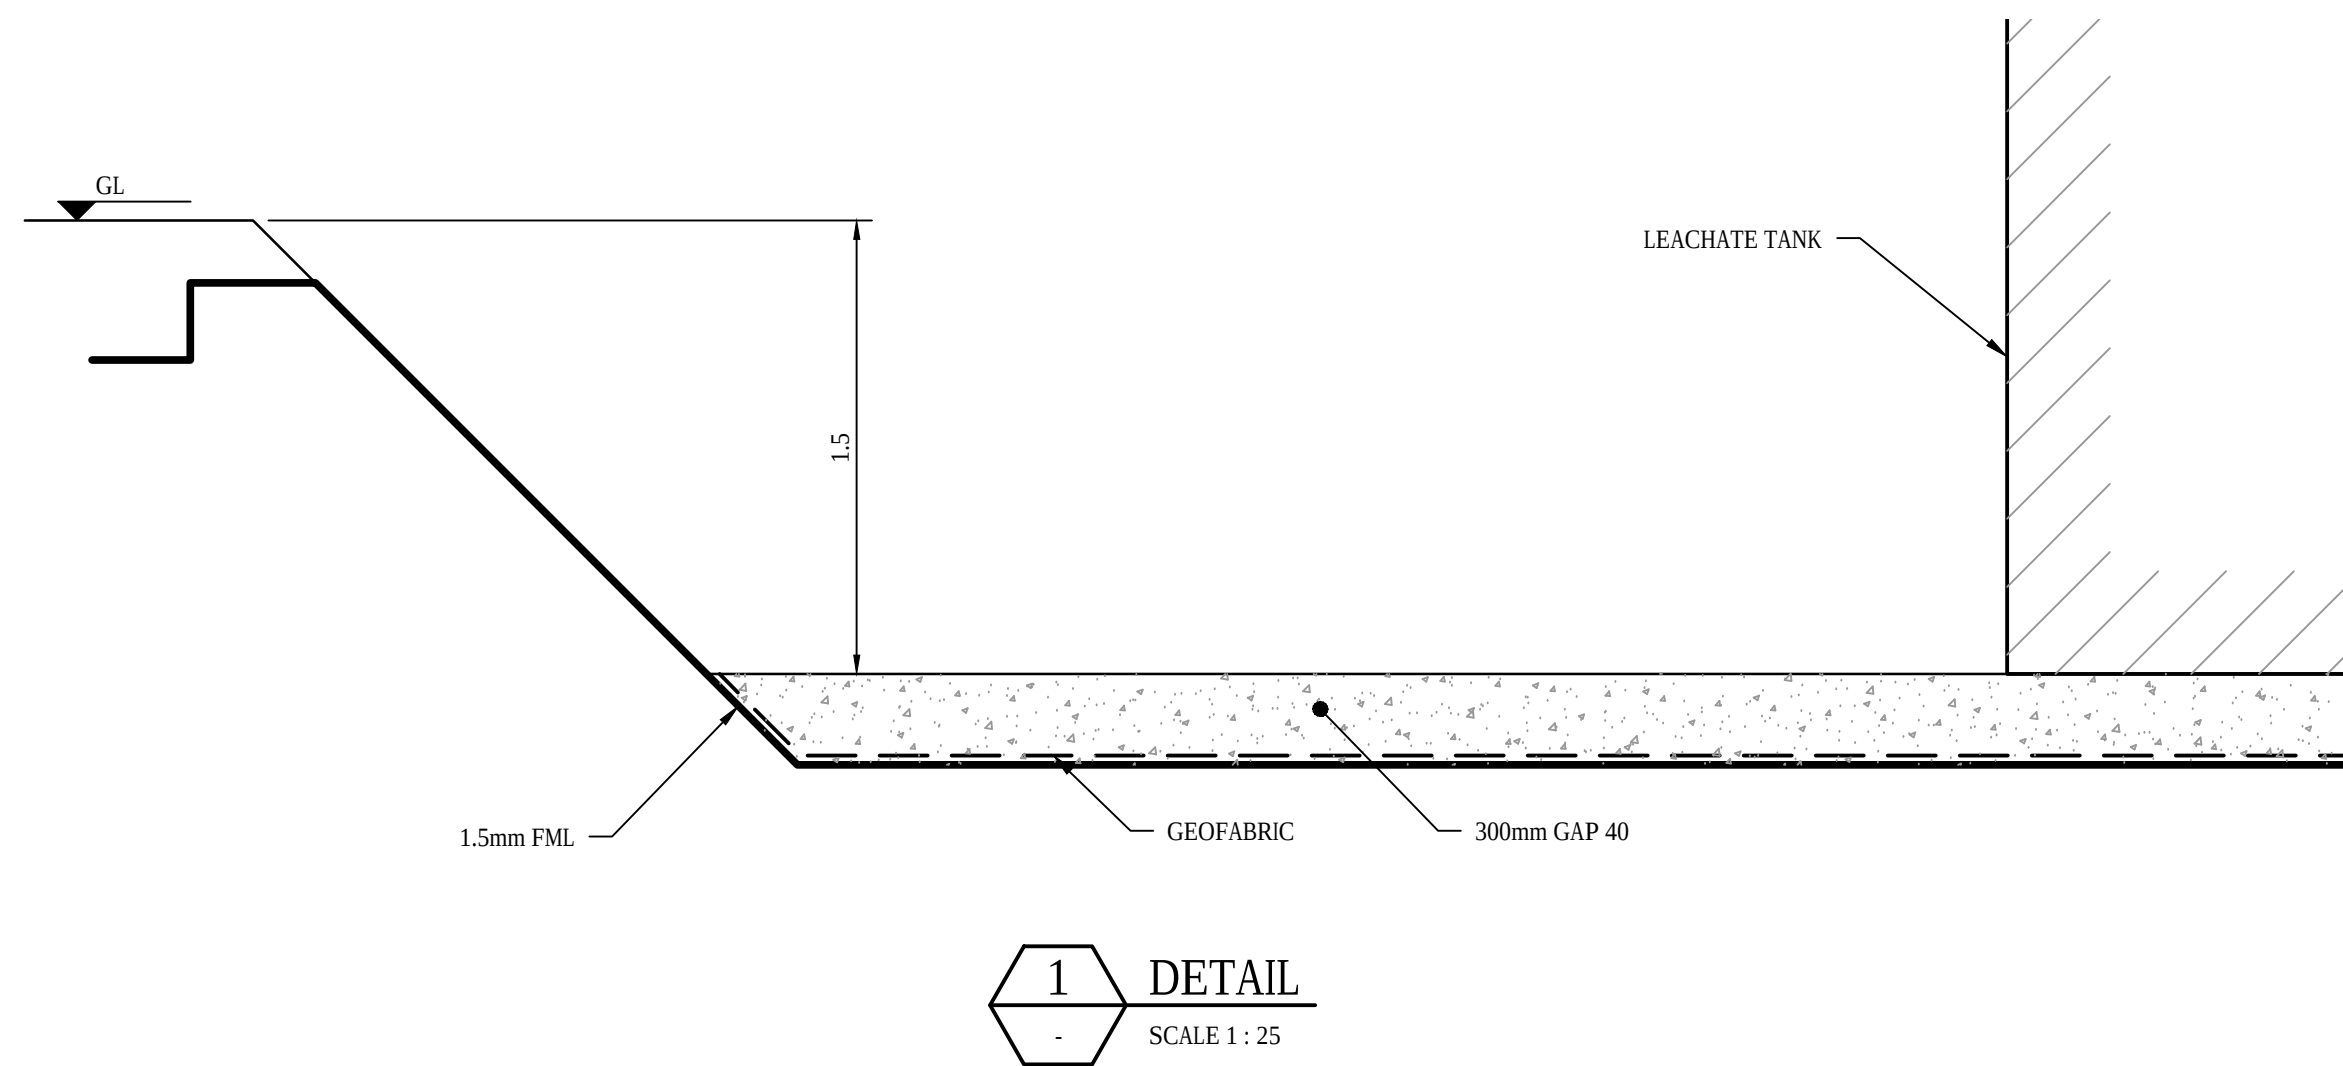


1
SCALE 1:25
DETAIL

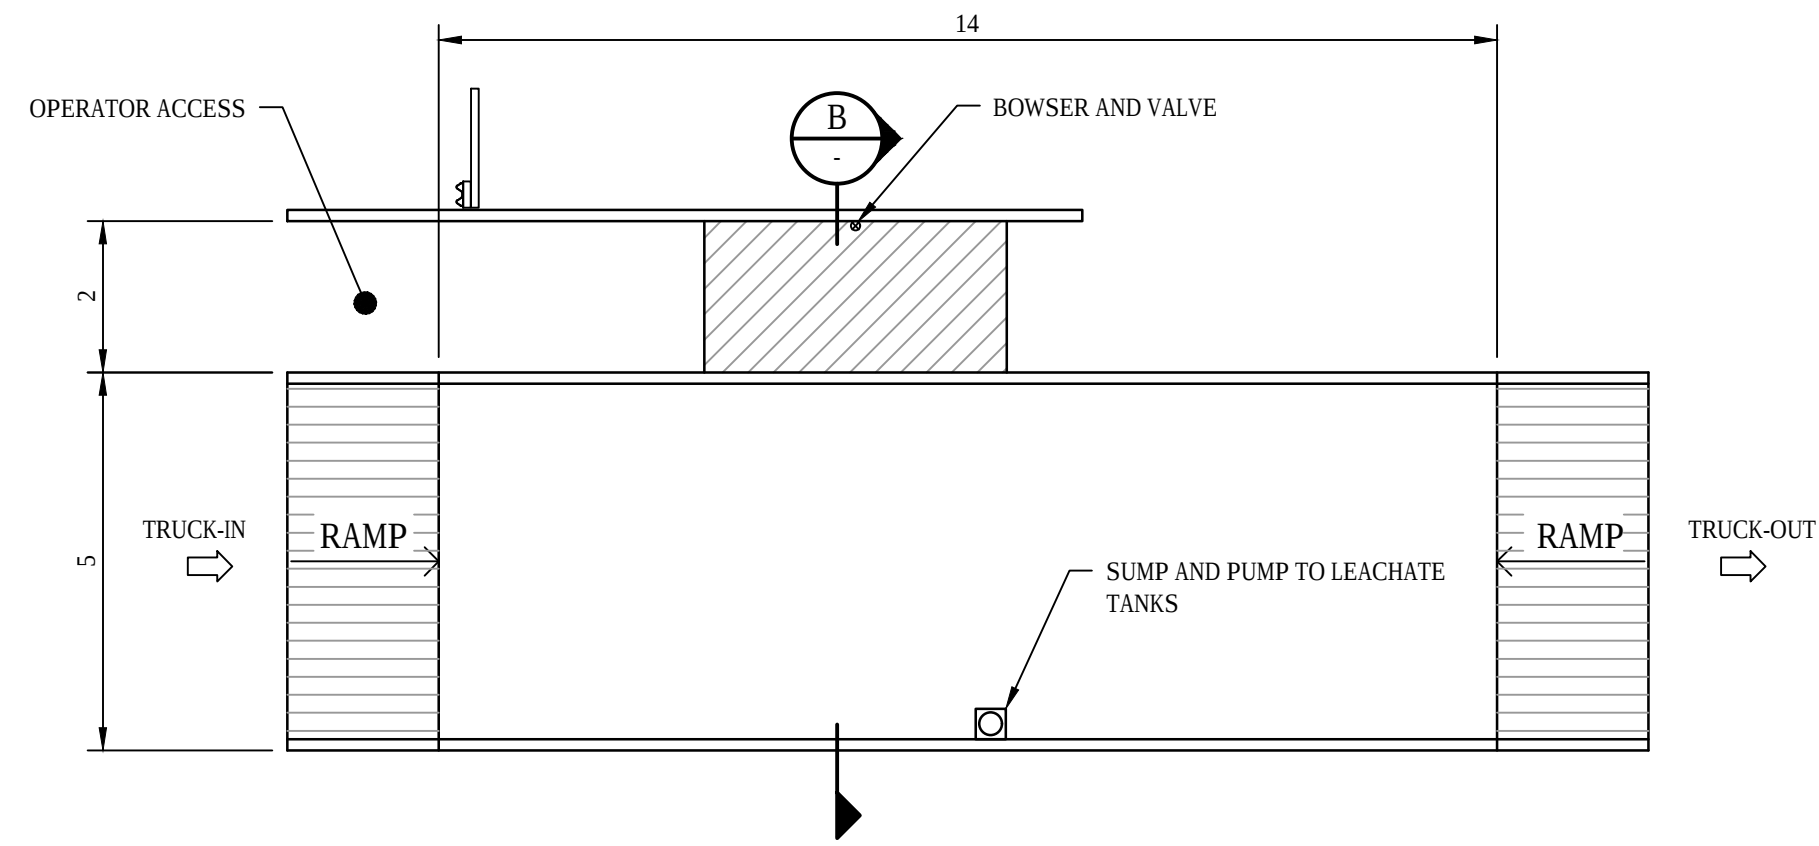

LEACHATE LOAD OUT BAY PLAN
SCALE 1:100

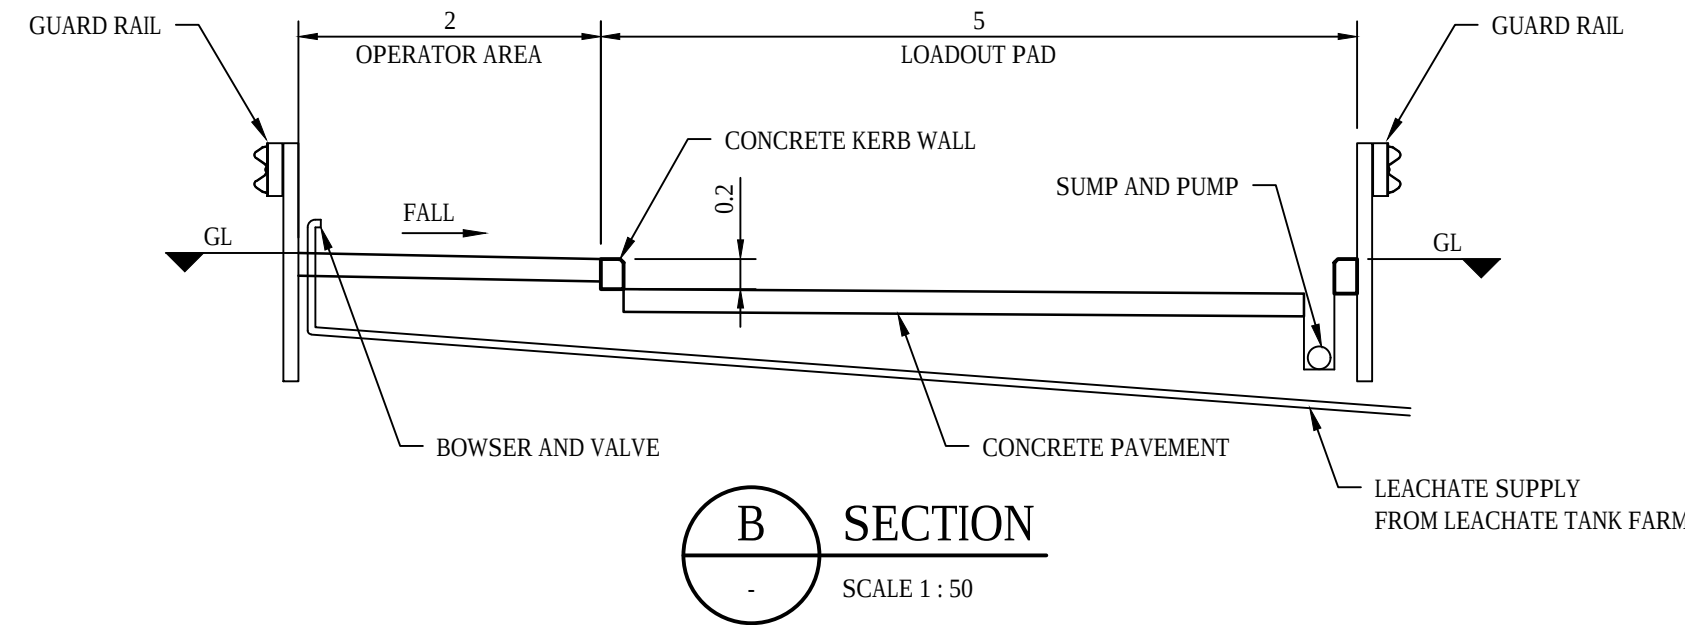

B
SCALE 1:50
SECTION

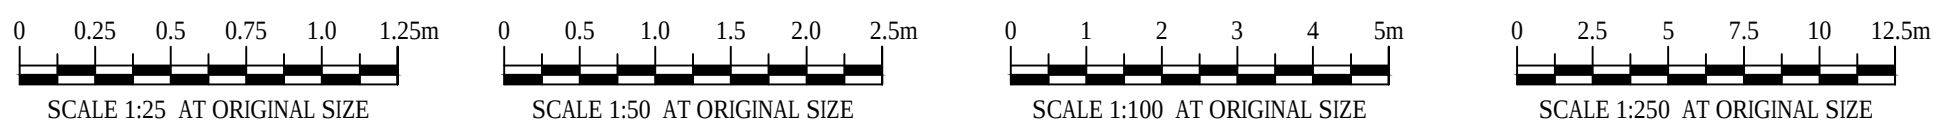


FOR CONSENT
NOT FOR CONSTRUCTION

1	FOR CONSENT		RK	RC*	SD*
No	Revision	Note: * indicates signatures on original issue of drawing or last revision of drawing	Drawn	Job Manager	Project Director
					Date



Level 15, 133 Castlereagh Street, Sydney NSW 2000 Australia
T 61 2 9239 7100 F 61 2 9239 7199
E sydmail@ghd.com W www.ghd.com

DO NOT SCALE		Drawn R.KARAVAKI		Designer R.COOMBE		Client		DUNEDIN CITY COUNCIL	
Conditions of Use. This document may only be used by GHD's client (and any other person who GHD has agreed can use this document) for the purpose for which it was prepared and must not be used by any other person or for any other purpose.		Drafting Check V.LITH*		Design Check N.ELDRD*		Project		SMOOTH HILL LANDFILL	
		Approved (Project Director)		S.DOUGLAS*		Title		LEACHATE TANK FARM AND LOAD OUT BAY	
		Date		14.08.2020					
		Scale AS SHOWN		This Drawing must not be used for Construction unless signed as Approved		Original Size			
						A1		Drawing No: 51-12506381-01-C403	
								Rev: 1	

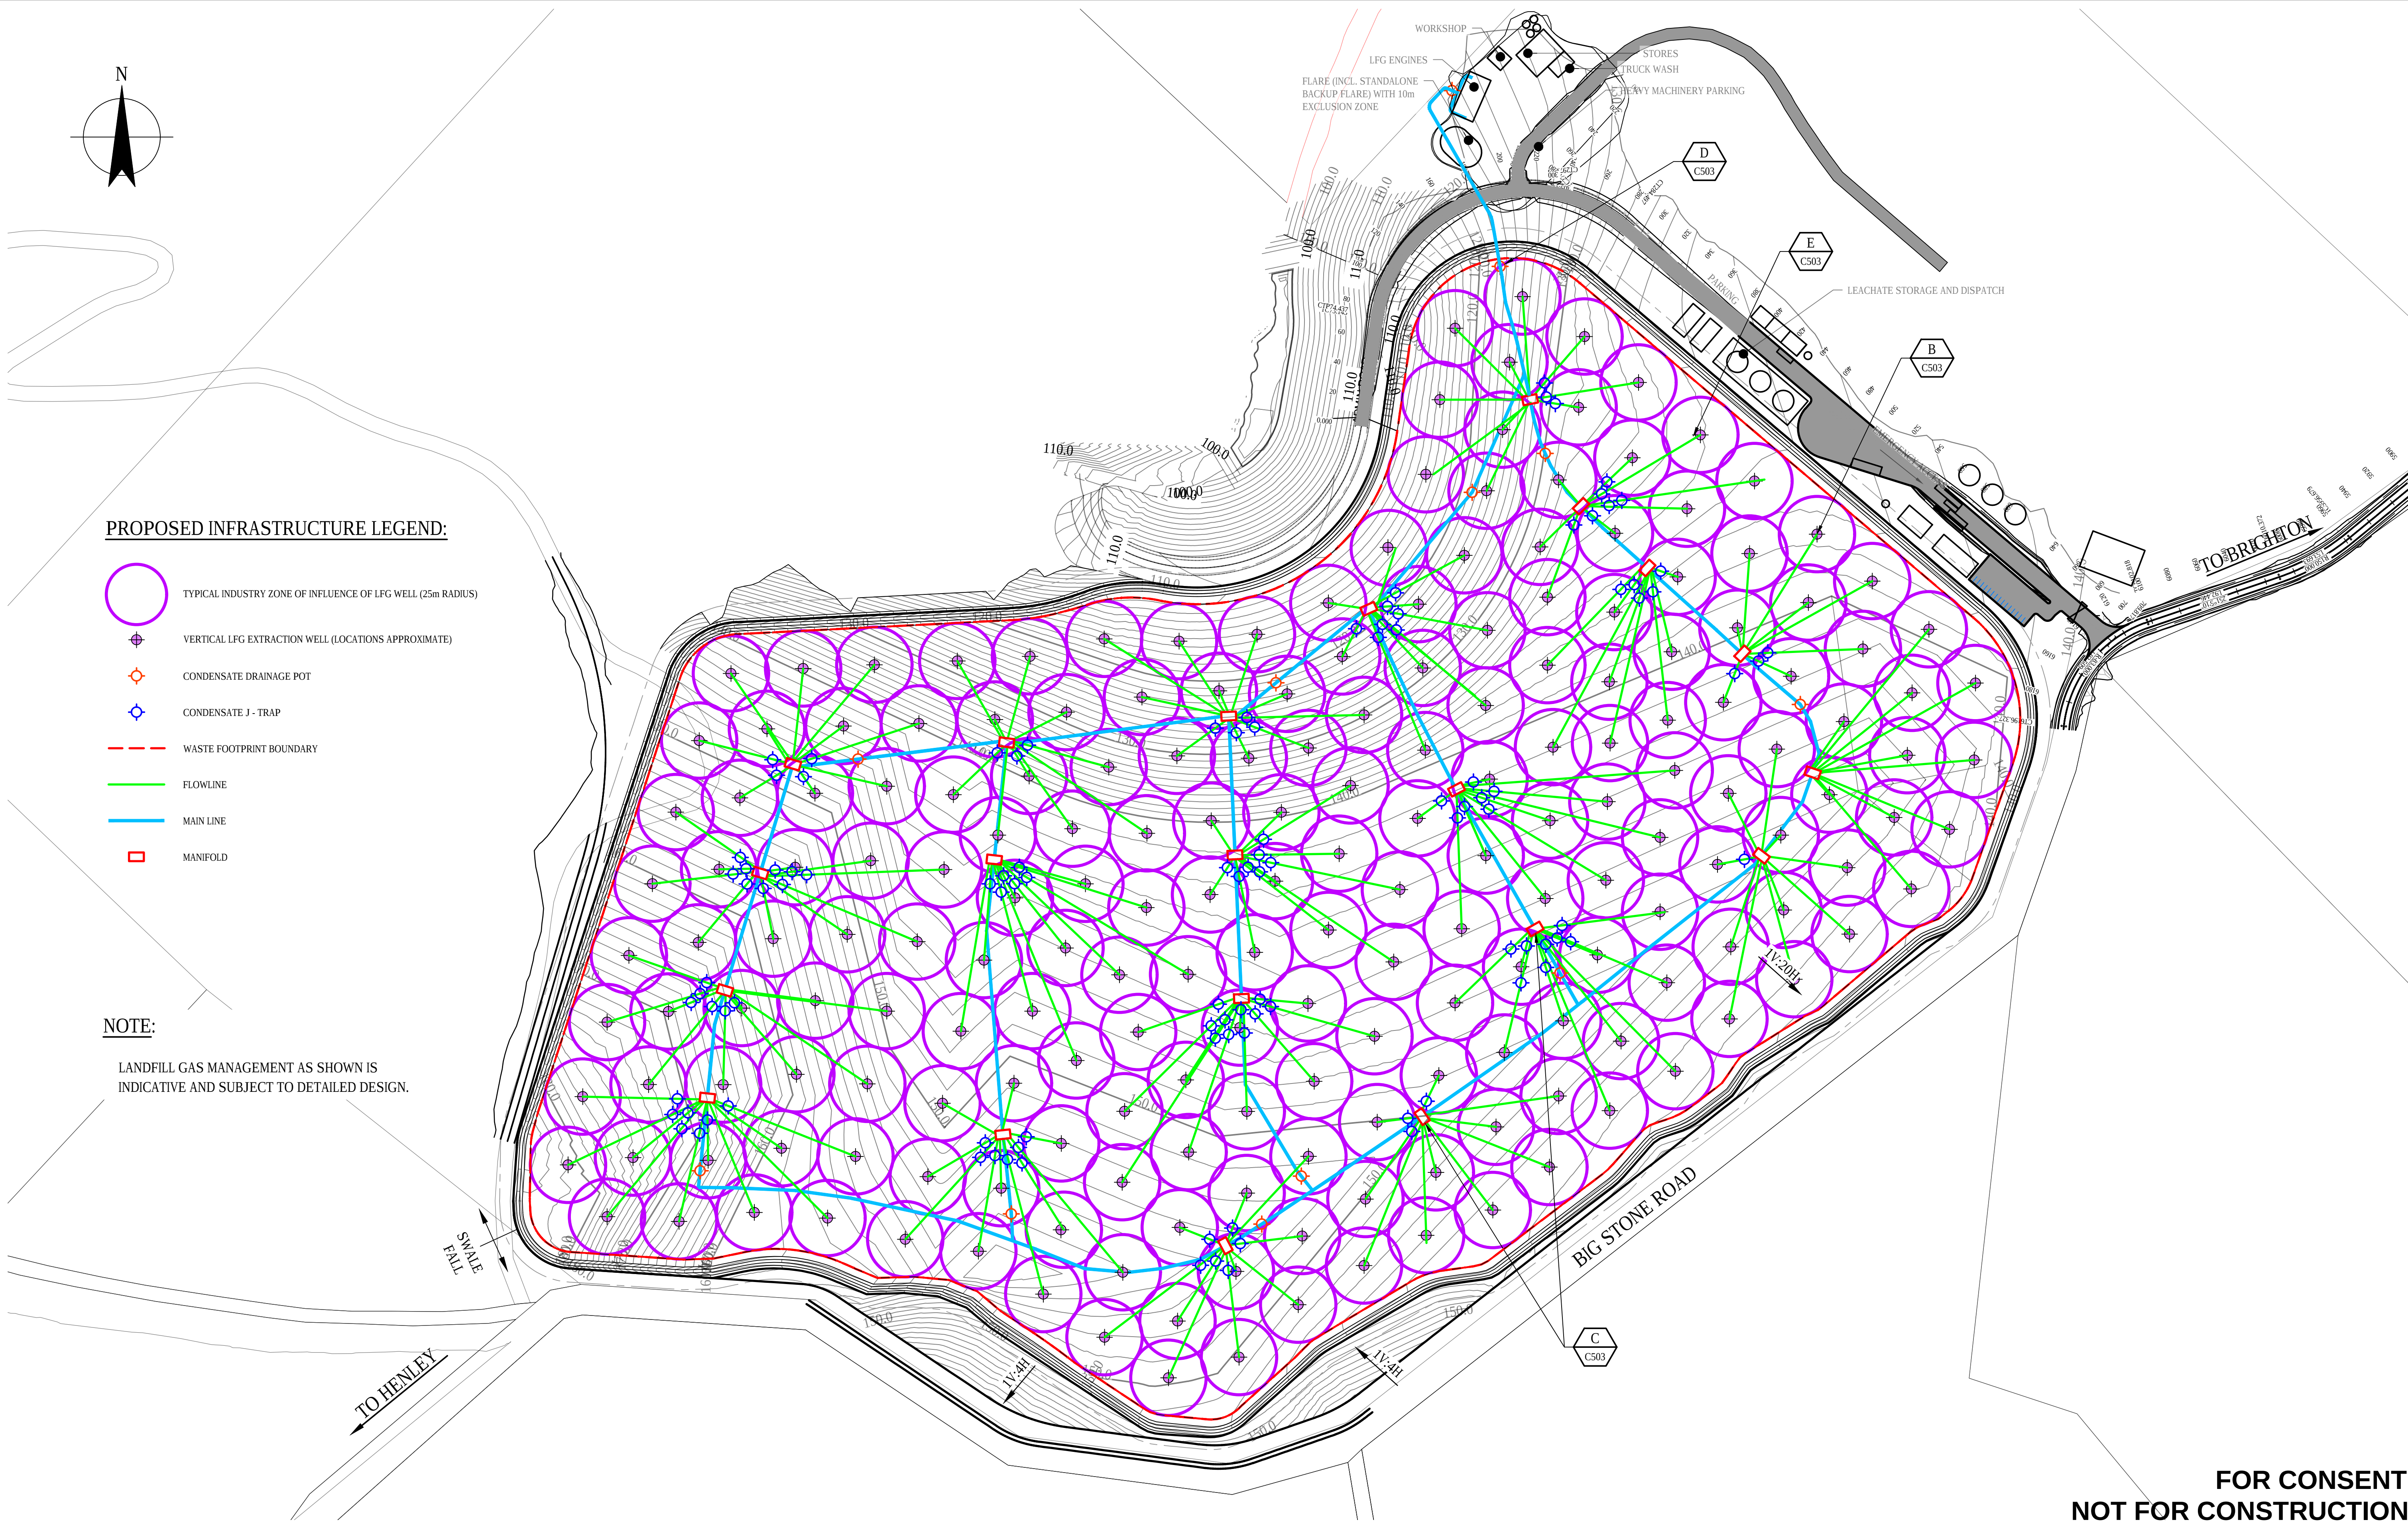

PROPOSED INFRASTRUCTURE LEGEND:

- TYPICAL INDUSTRY ZONE OF INFLUENCE OF LFG WELL (25m RADIUS)
- VERTICAL LFG EXTRACTION WELL (LOCATIONS APPROXIMATE)
- CONDENSATE DRAINAGE POT
- CONDENSATE J - TRAP
- WASTE FOOTPRINT BOUNDARY
- FLOWLINE
- MAIN LINE
- MANIFOLD

NOTE:
LANDFILL GAS MANAGEMENT AS SHOWN IS
INDICATIVE AND SUBJECT TO DETAILED DESIGN.


FOR CONSENT
NOT FOR CONSTRUCTION

1	FOR CONSENT		RK	RC*	SD*	14.08.20
No	Revision	Note: * indicates signatures on original issue of drawing or last revision of drawing	Drawn	Job Manager	Project Director	Date




DO NOT SCALE	Drawn R.KARAVAKI	Designer R.COOMBE
GHD Pty Ltd Conditions of Use. This document may only be used by GHD's client (and any other person who GHD has agreed can use this document) for the purpose for which it was prepared and must not be used by any other person or for any other purpose.	Drafting Check V.LITH*	Design Check N.ELDRD*
	Approved (Project Director) S.DOUGLAS*	
	Date 14.08.2020	
	Scale 1 : 2000	This Drawing must not be used for Construction unless signed as Approved

Client	DUNEDIN CITY COUNCIL
Project	SMOOTH HILL LANDFILL
Title	LANDFILL GAS MANAGEMENT CONCEPTUAL SYSTEM LAYOUT
Original Size	A1
Drawing No:	12506381-01-C501
Rev:	1

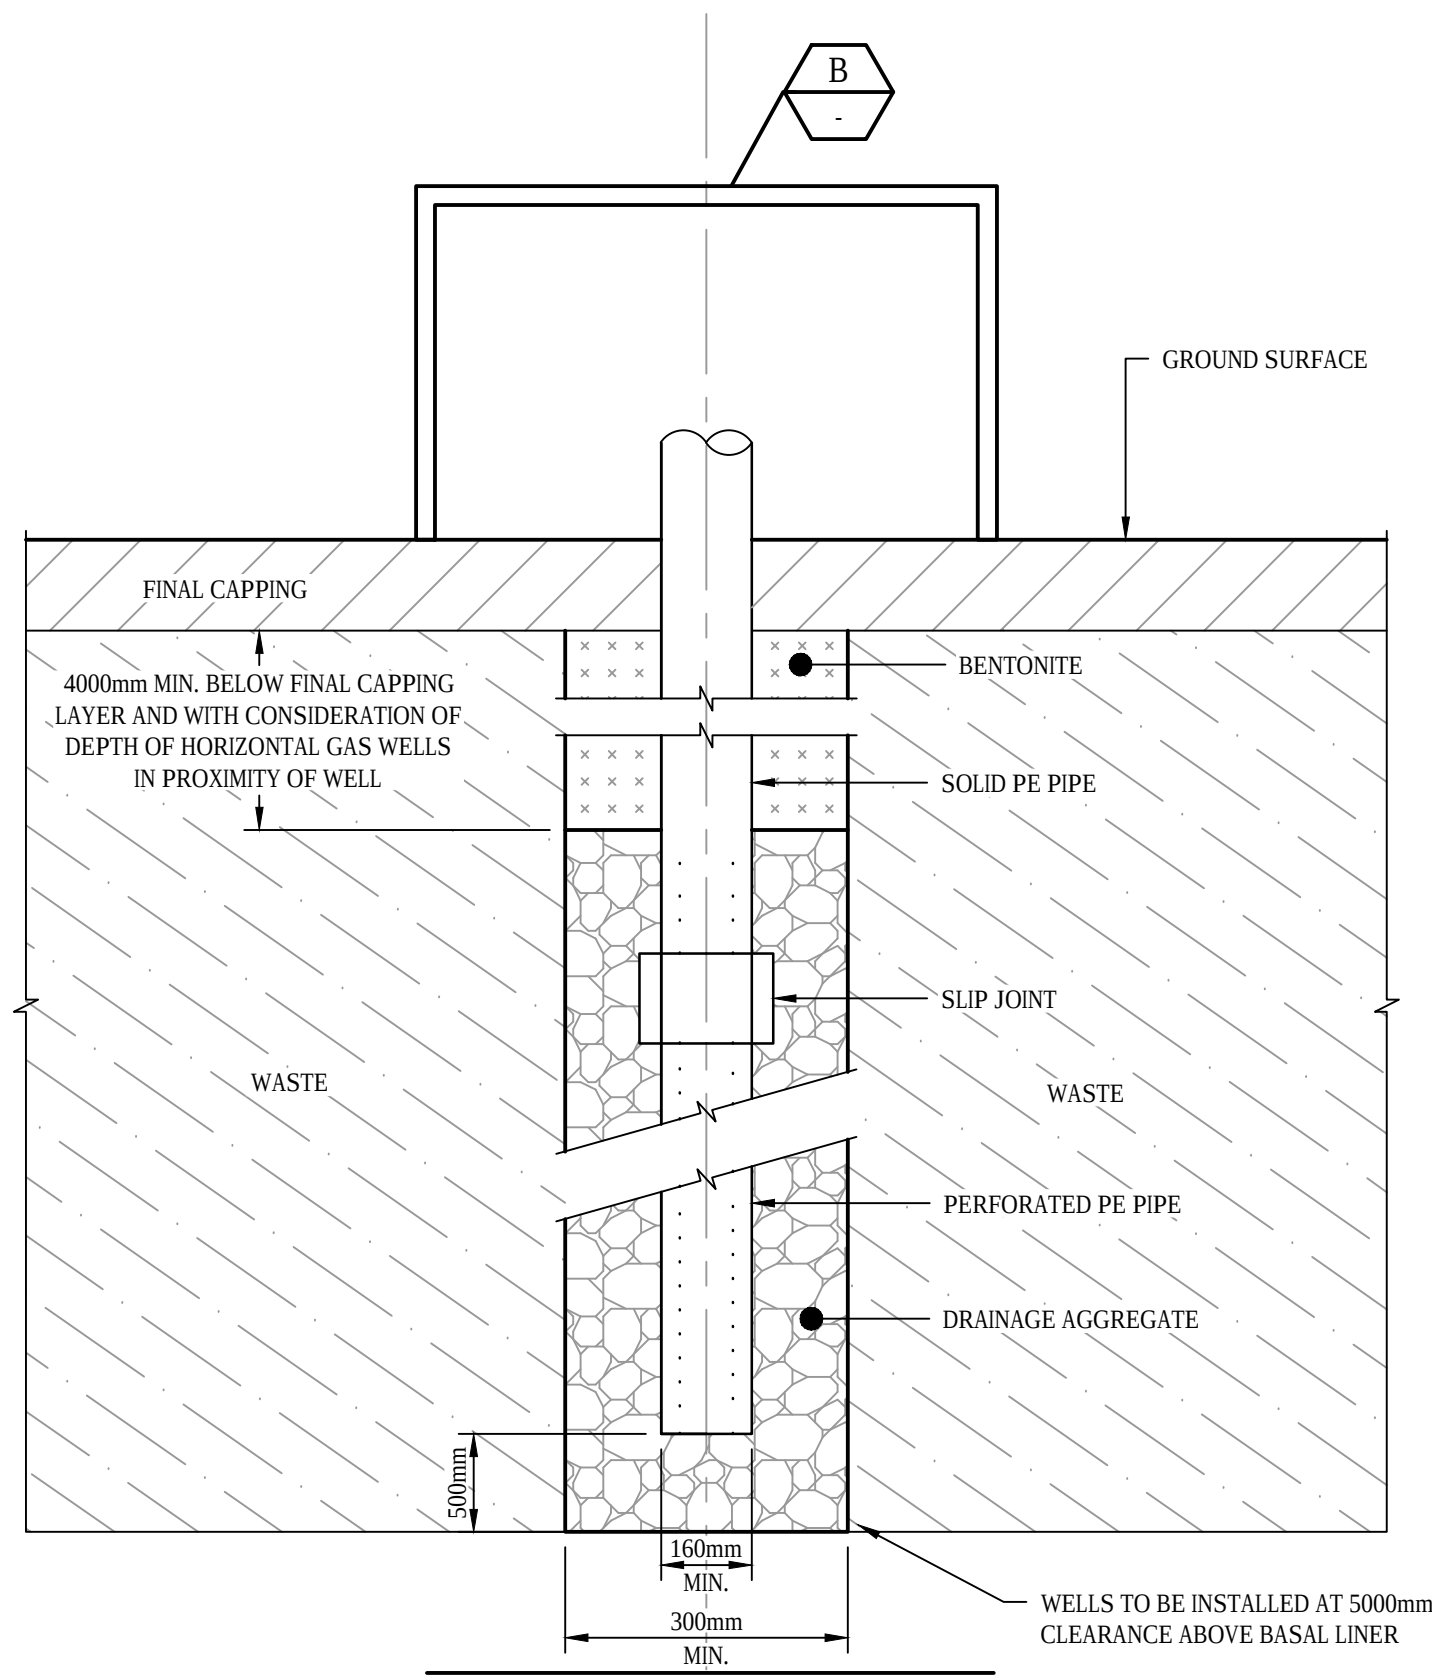


A DETAIL
C501 N.T.S.

LANDFILL GAS COLLECTION WELL (VERTICAL) (TYP.)

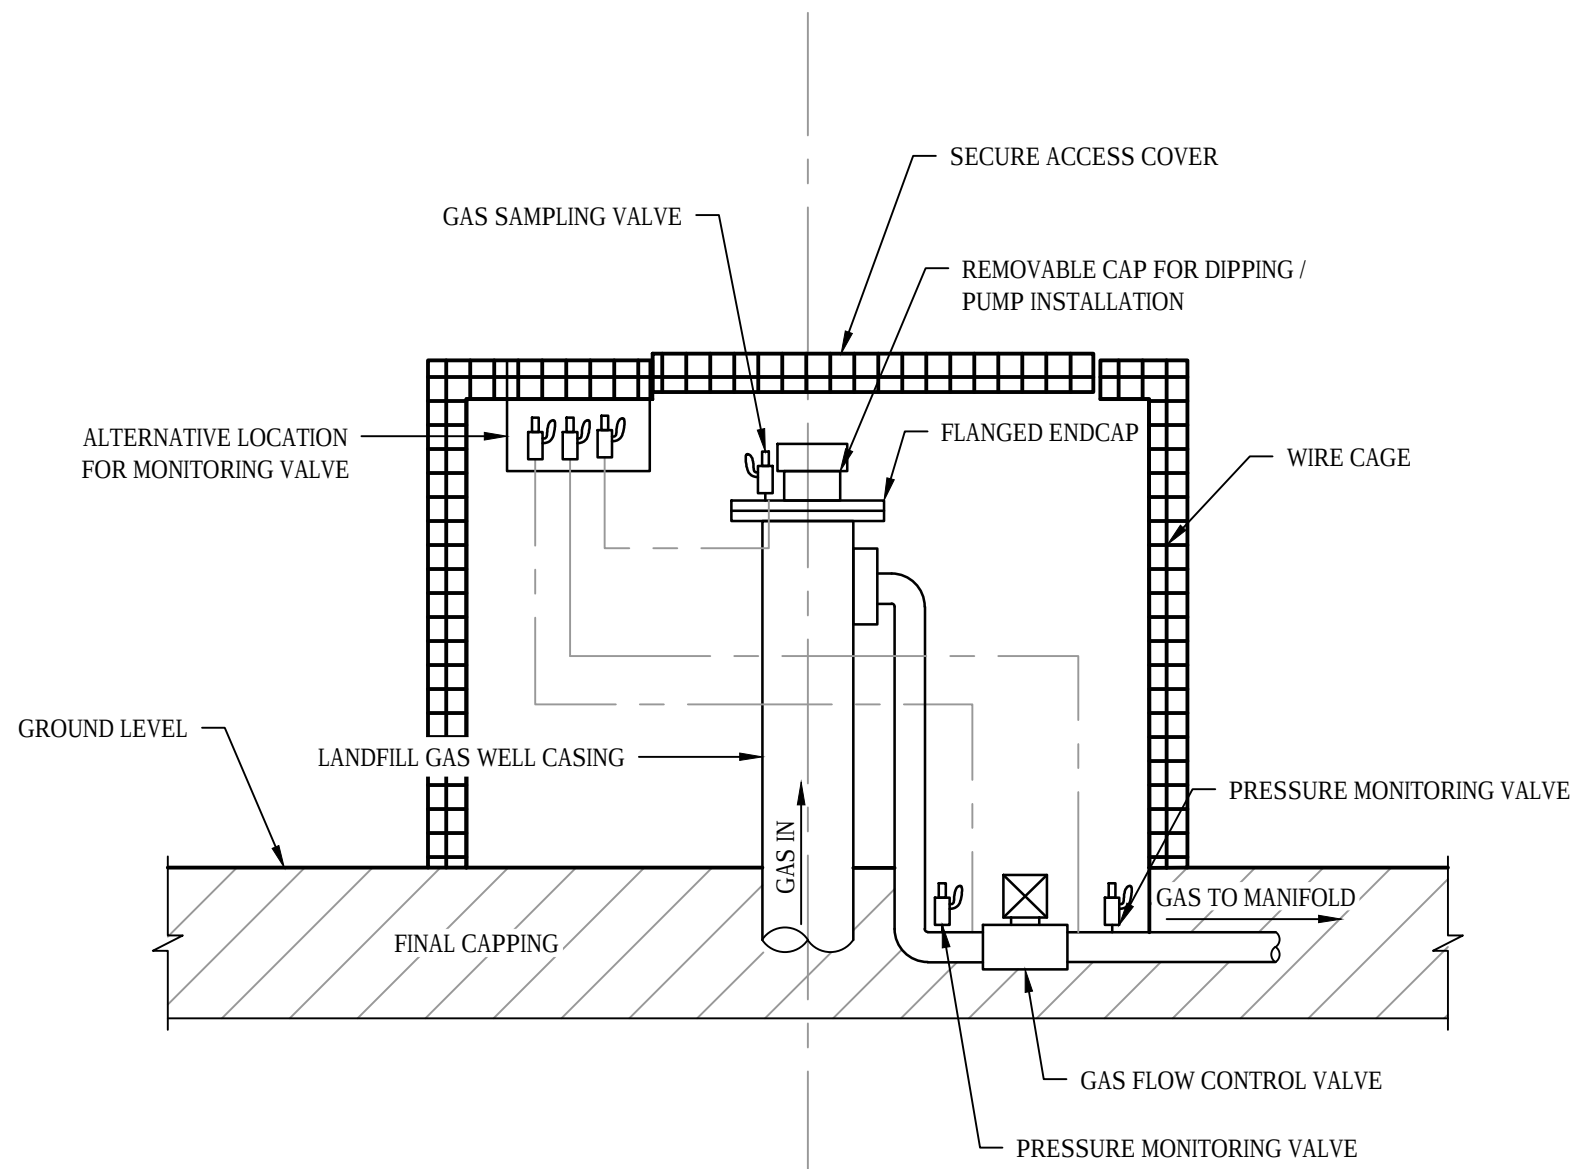


B DETAIL
C501 N.T.S.

LANDFILL GAS COLLECTION WELL HEAD (TYP.)

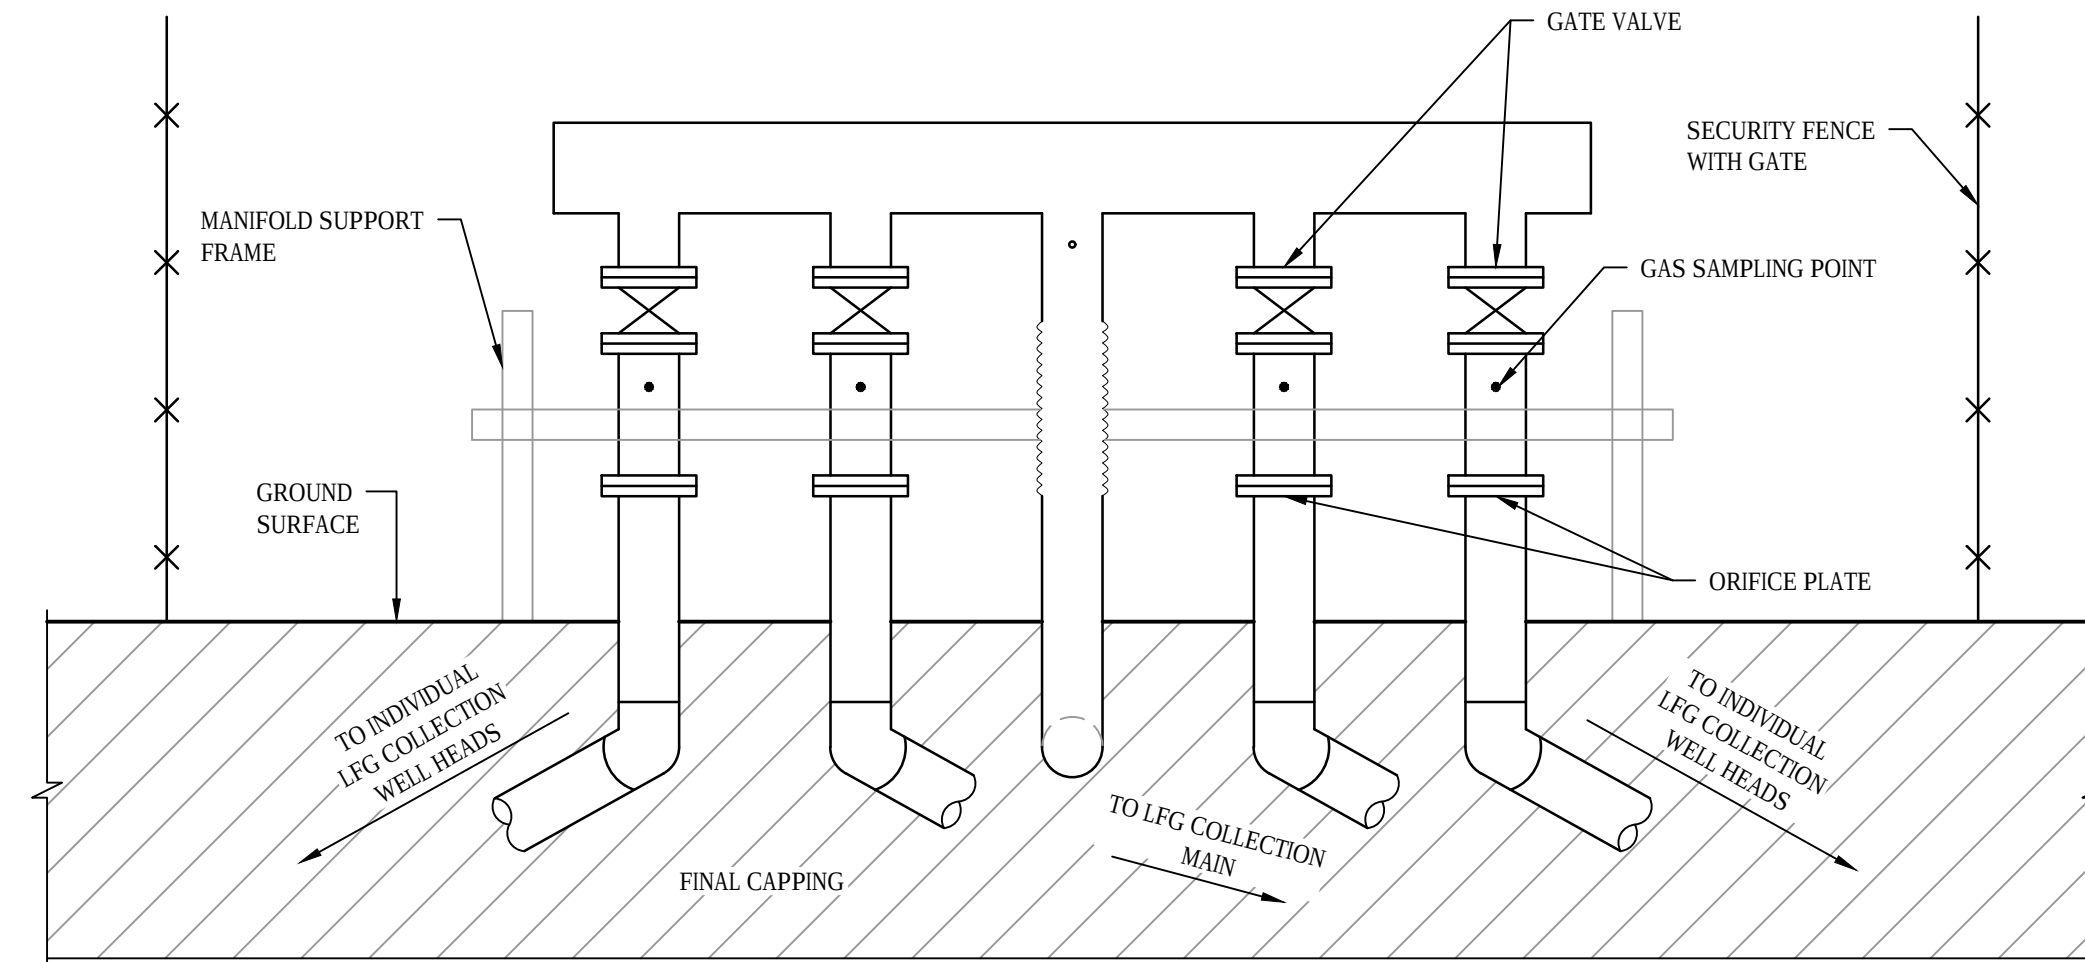


C DETAIL
C501 N.T.S.

LANDFILL GAS MANIFOLD (TYP.)

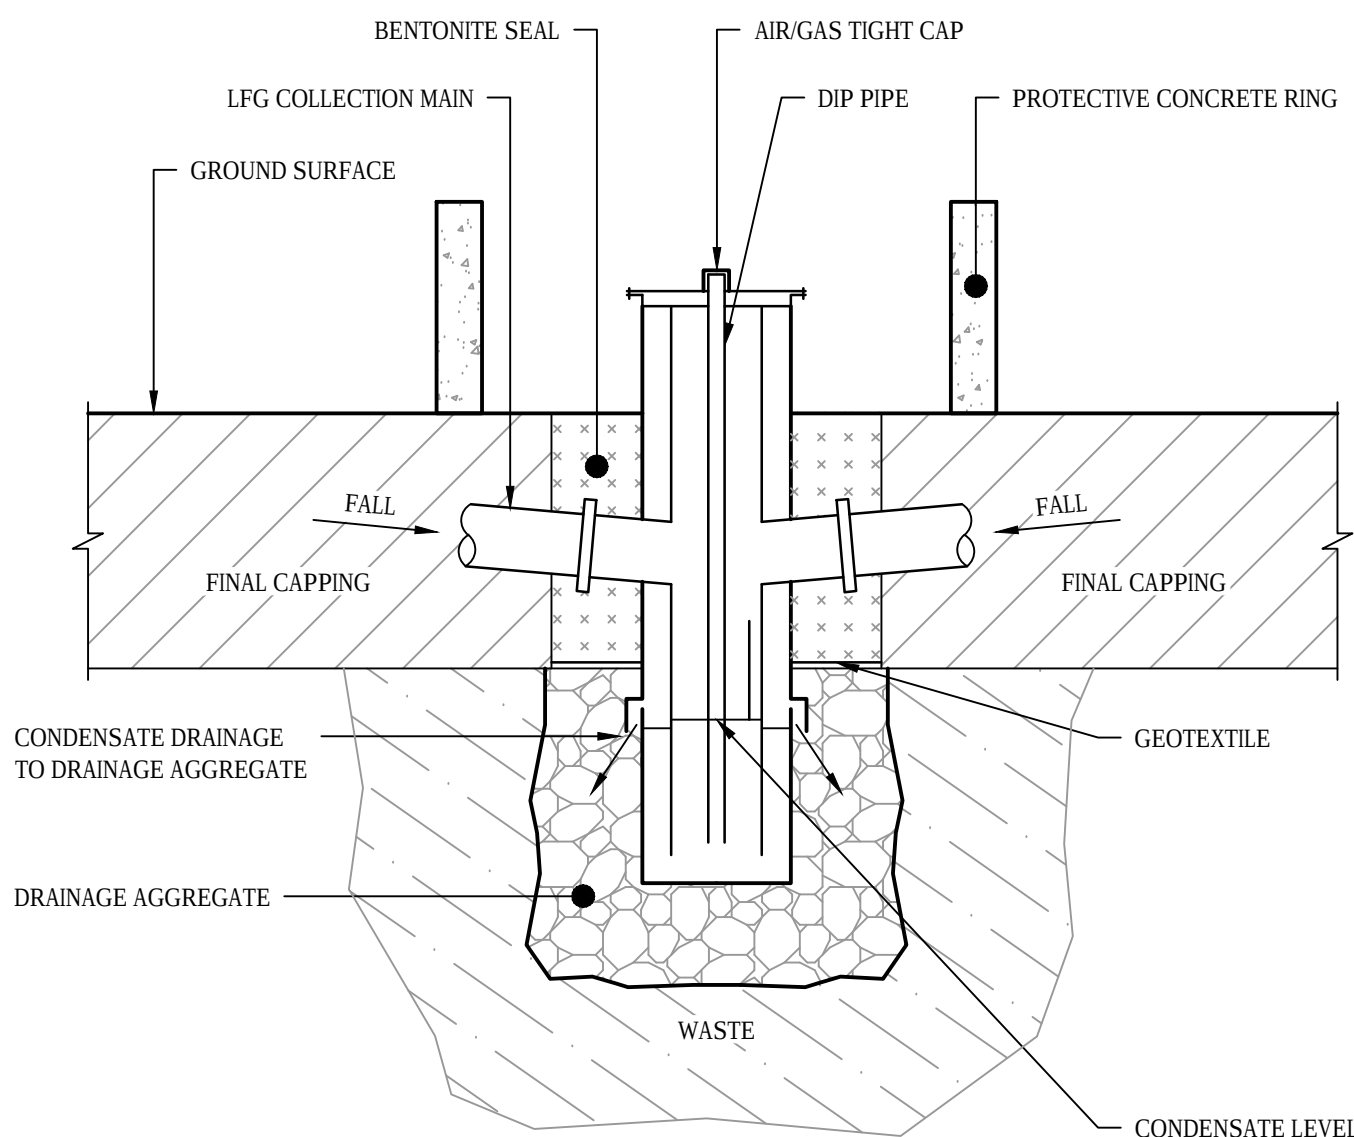


D DETAIL
C501 N.T.S.

CONDENSATE DRAINAGE POT (TYP.)

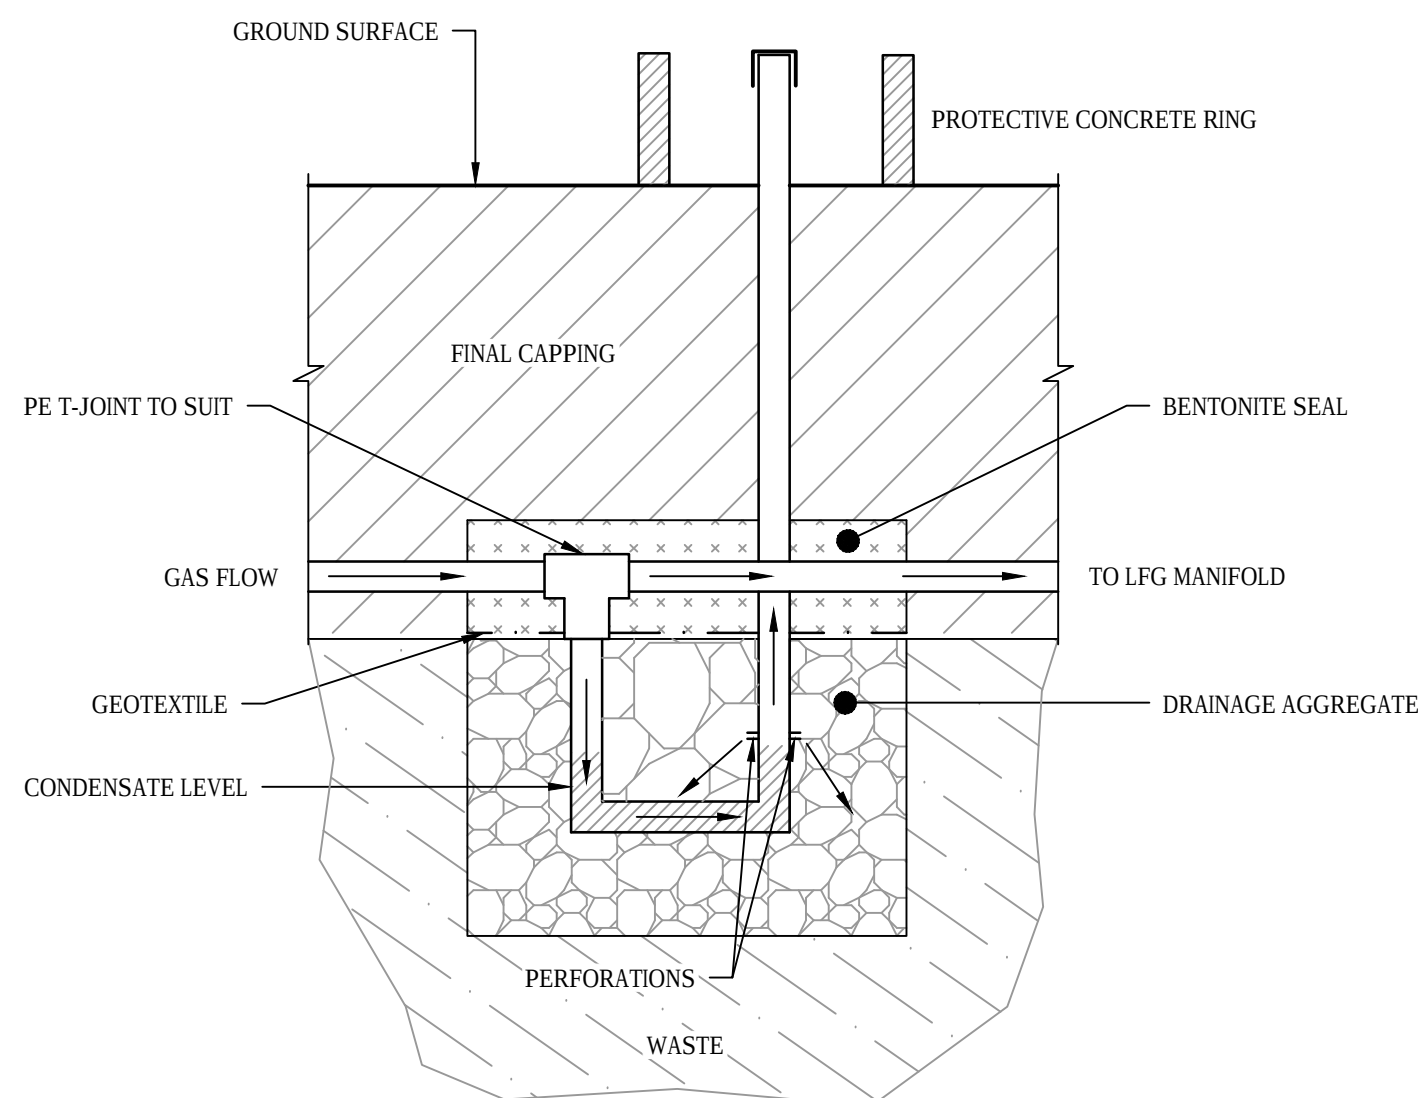

E DETAIL
C501 N.T.S.

J-TRAP (TYP.)

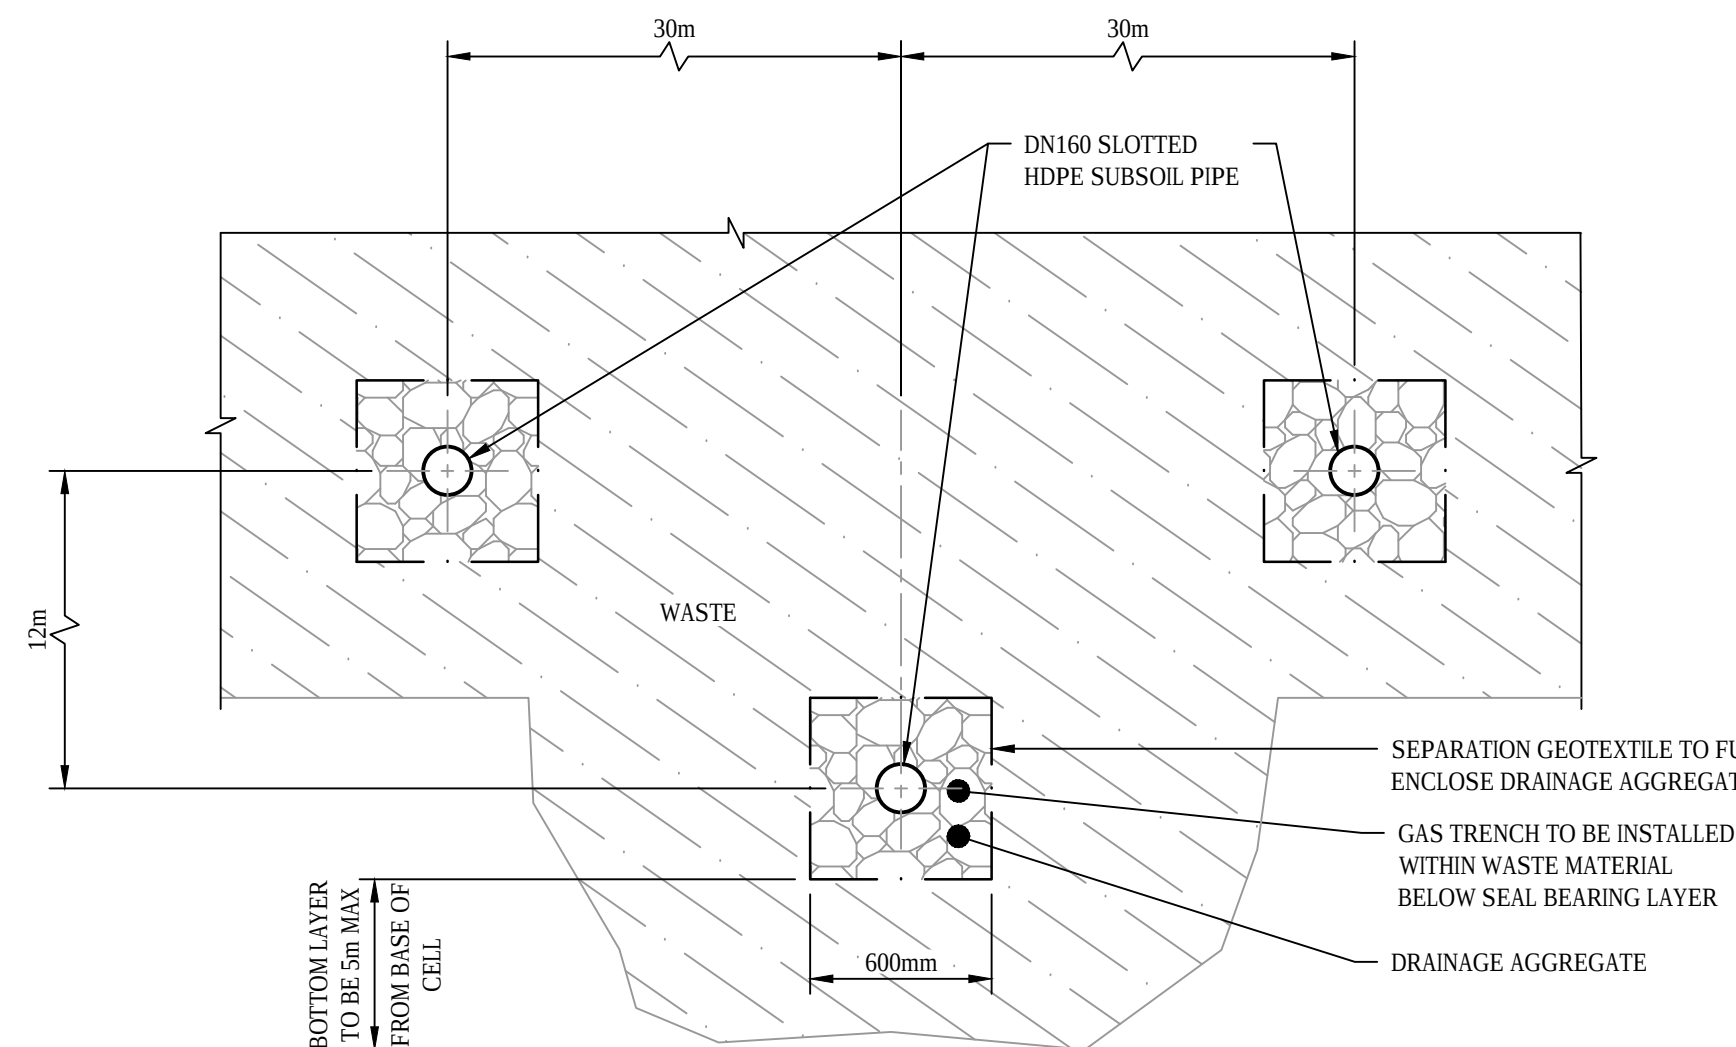

F DETAIL
C501 N.T.S.

HORIZONTAL LFG WELL
(SEE NOTE 1)


- NOTE:**
- LAYOUT OF HORIZONTAL LFG WELLS NOT SHOWN ON PLAN C501 DUE TO 3D NATURE.
 - NOT FOR CONSTRUCTION.

**FOR CONSENT
NOT FOR CONSTRUCTION**

1	FOR CONSENT		RK	RC*	SD* 14.08.20
No	Revision	Note: * indicates signatures on original issue of drawing or last revision of drawing	Drawn	Job Manager	Project Director Date




DO NOT SCALE	Drawn R.KARAVAKI	Designer R.COOMBE	Client DUNEDIN CITY COUNCIL
GHD Pty Ltd Conditions of Use. This document may only be used by GHD's client (and any other person who GHD has agreed can use this document) for the purpose for which it was prepared and must not be used by any other person or for any other purpose.	Drafting Check V.LITH*	Design Check N.ELDRD*	Project SMOOTH HILL LANDFILL
	Approved (Project Director) S.DOUGLAS*	Date 14.08.2020	Title LANDFILL GAS MANAGEMENT DETAILS SHEET
Scale NOT TO SCALE	This Drawing must not be used for Construction unless signed as Approved	Original Size A1	Drawing No: 51-12506381-01-C502 Rev: 1

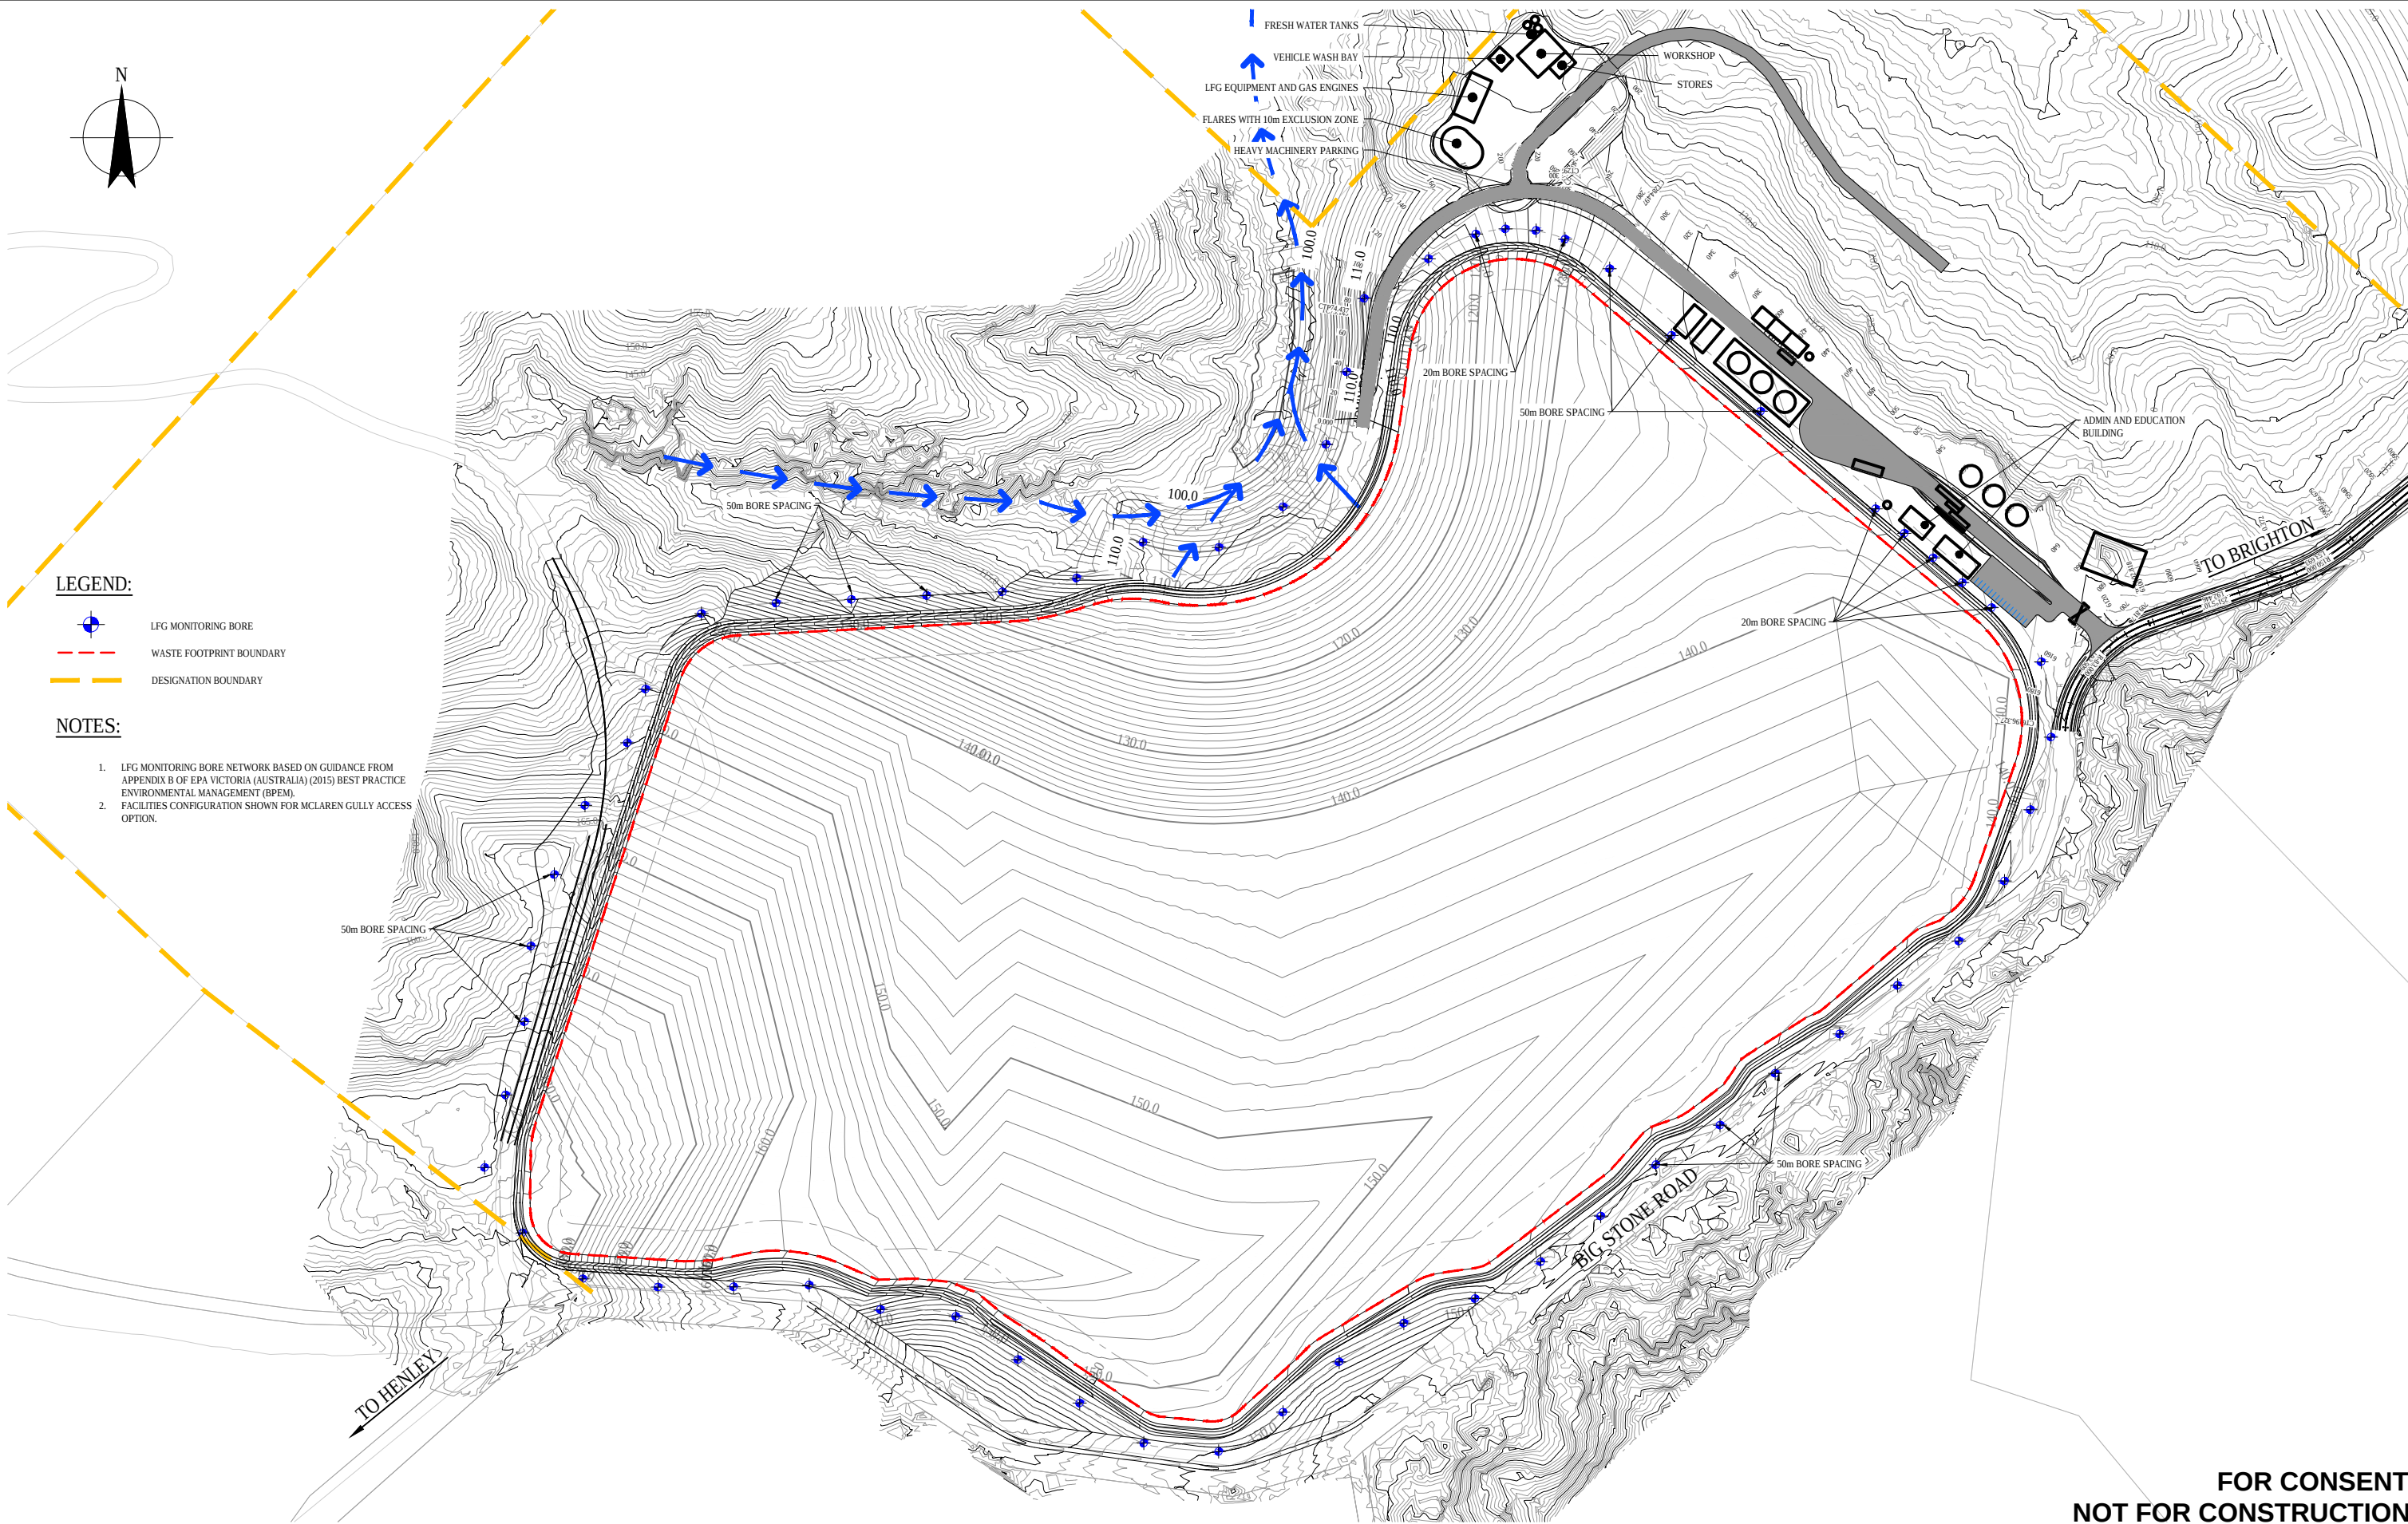

- LEGEND:**
- LFG MONITORING BORE
 - WASTE FOOTPRINT BOUNDARY
 - DESIGNATION BOUNDARY
- NOTES:**
- LFG MONITORING BORE NETWORK BASED ON GUIDANCE FROM APPENDIX B OF EPA VICTORIA (AUSTRALIA) (2015) BEST PRACTICE ENVIRONMENTAL MANAGEMENT (BPEM).
 - FACILITIES CONFIGURATION SHOWN FOR MCLAREN GULLY ACCESS OPTION.


**FOR CONSENT
NOT FOR CONSTRUCTION**

1	FOR CONSENT		RK	RC*	SD*
No	Revision	Note: * Indicates signatures on original issue of drawing or last revision of drawing	Drawn	Job Manager	Project Director
					Date
					14.08.20

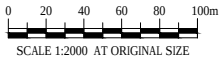

DO NOT SCALE	Drawn R.KARAVAKI	Designer R.COOMBE
GHD Pty Ltd Conditions of Use. This document may only be used by GHD's client (and any other person who GHD has agreed can use this document) for the purpose for which it was prepared and must not be used by any other person or for any other purpose.	Drafting Check V.LITH*	Design Check N.ELDRÉD*
	Approved (Project Director) S.DOUGLAS*	
	Date 14.08.2020	
	Scale 1 : 2000	This Drawing must not be used for Construction unless signed as Approved

Client	DUNEDIN CITY COUNCIL
Project	SMOOTH HILL LANDFILL
Title	LANDFILL GAS MANAGEMENT LFG BORE MONITORING NETWORK (CONSERVATIVE)
Original Size	A1
Drawing No:	51-12506381-01-C503
Rev:	1

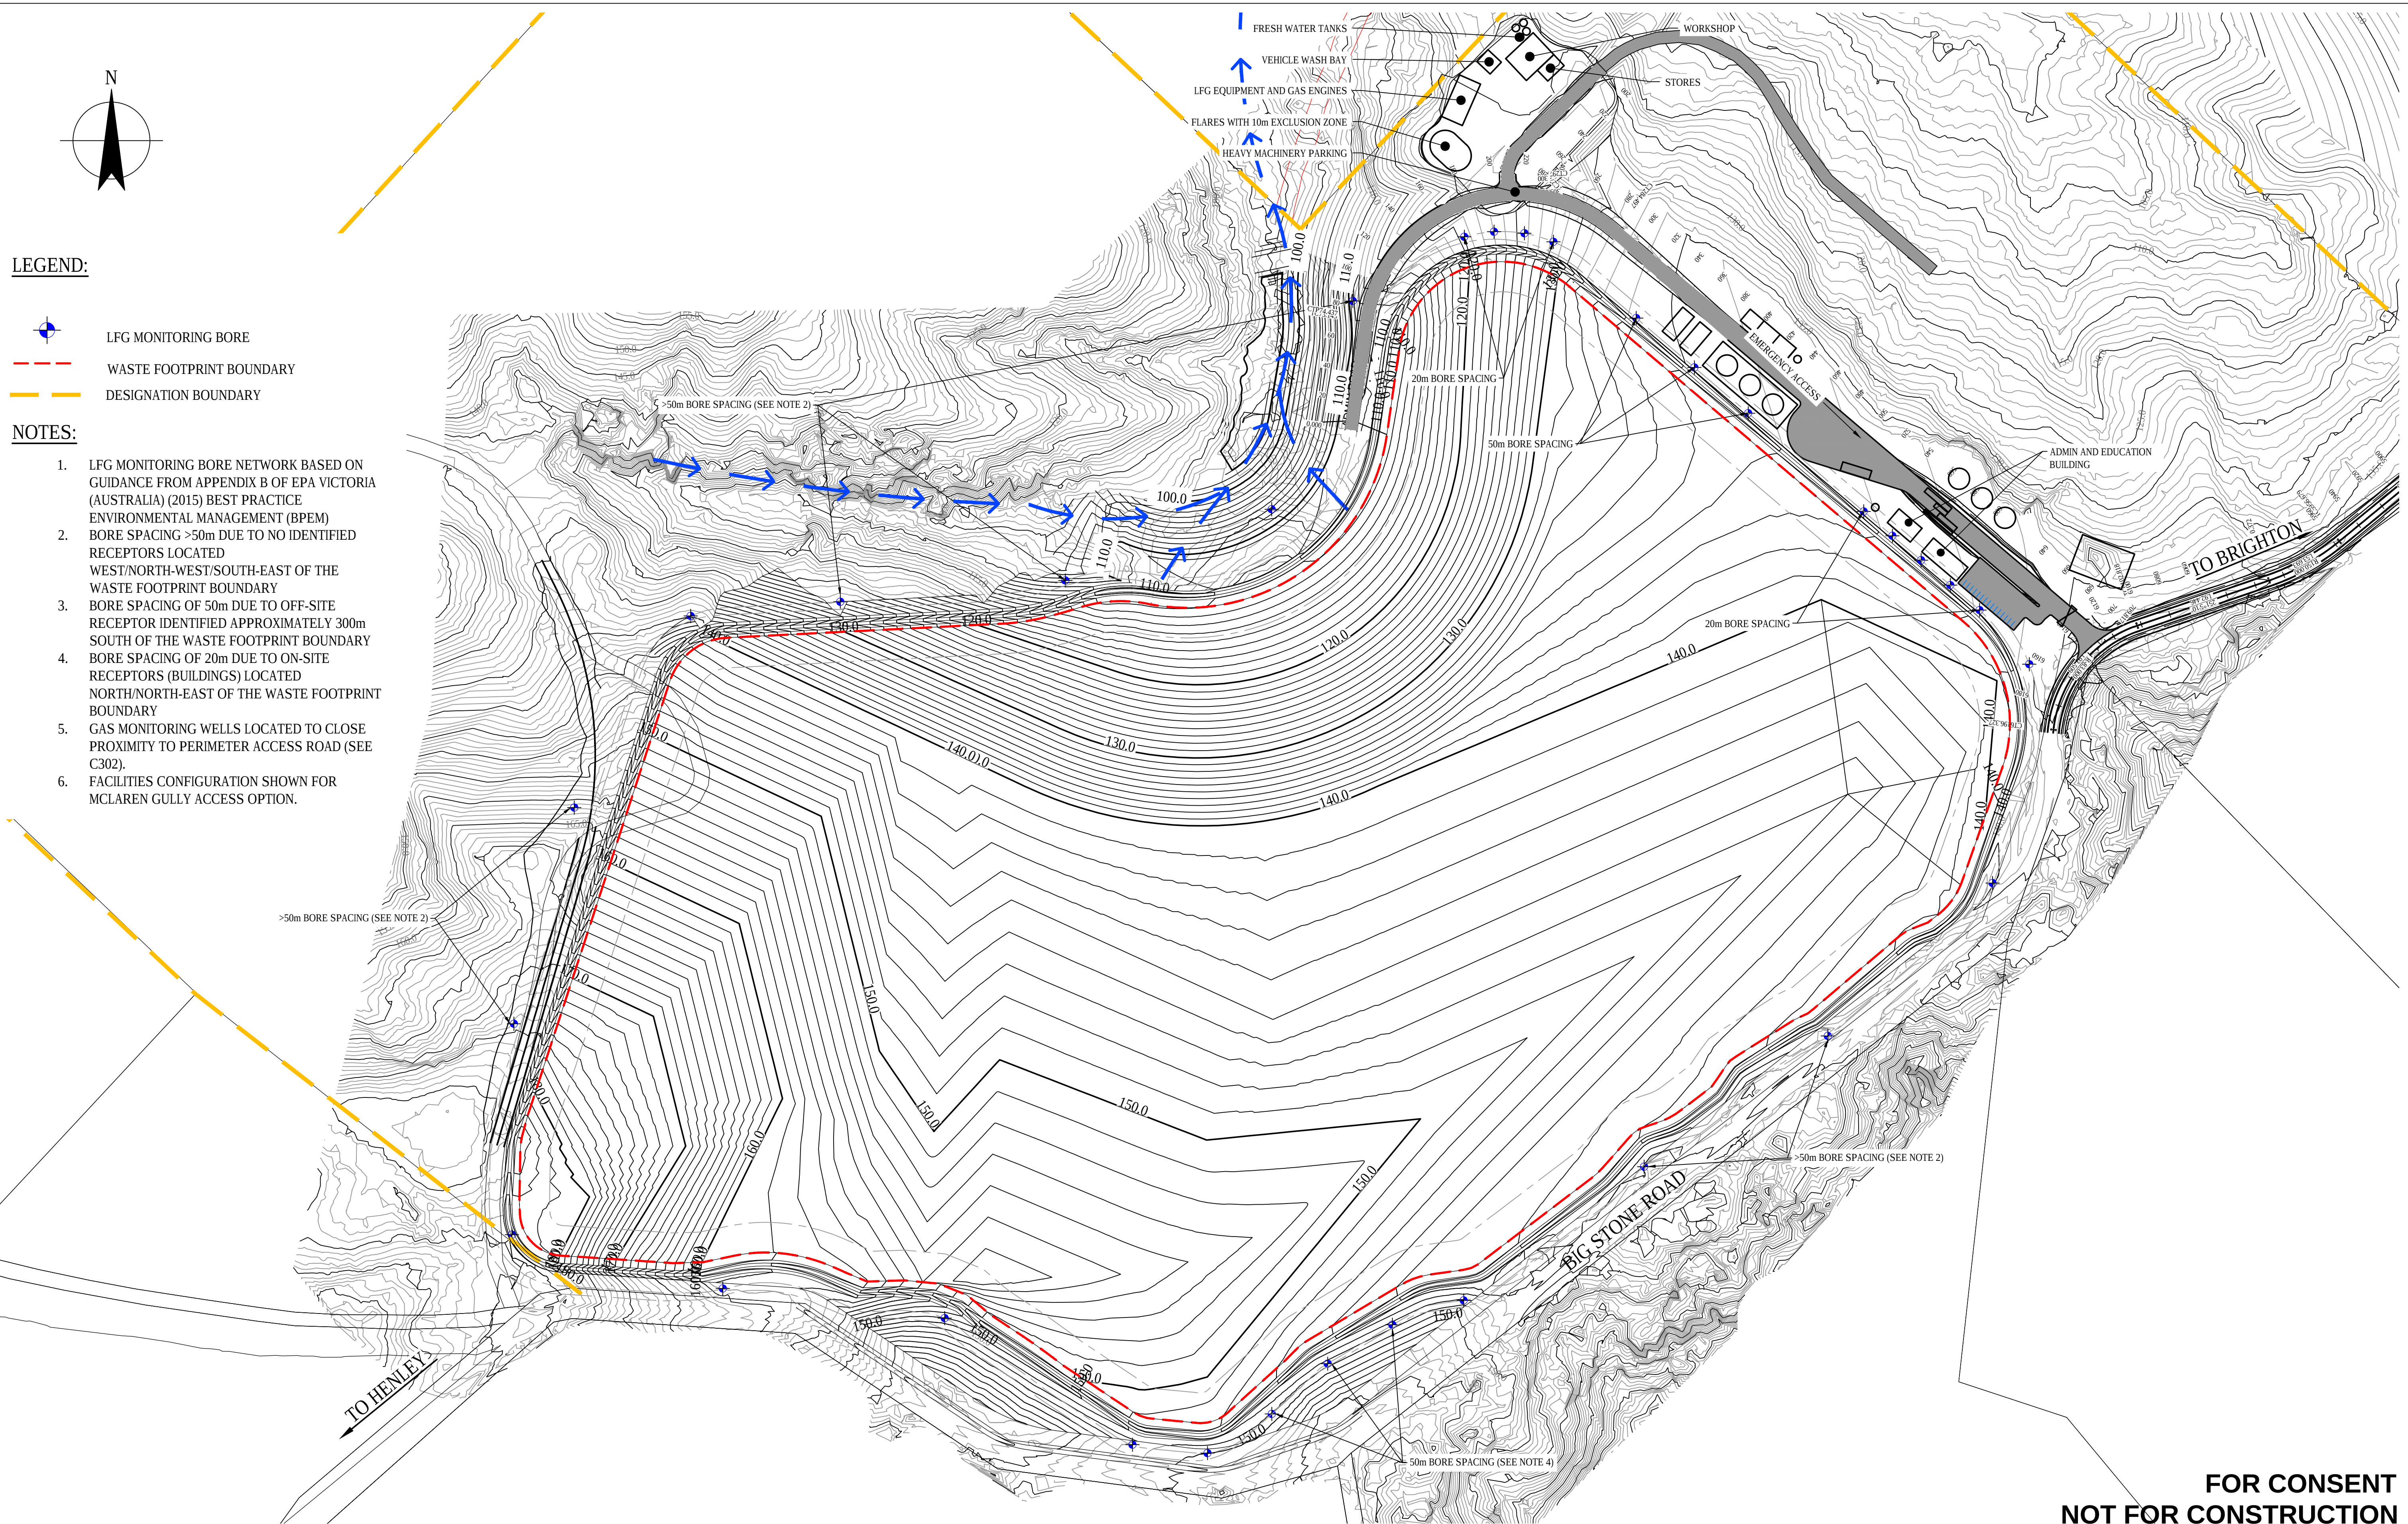

DO NOT SCALE	Drawn R.KARAVAKI	Designer R.COOMBE	Client	DUNEDIN CITY COUNCIL
GHD Pty Ltd Conditions of Use. This document may only be used by GHD's client (and any other person who GHD has agreed can use this document) for the purpose for which it was prepared and must not be used by any other person or for any other purpose.	Drafting Check V.LITH*	Design Check N.ELDRED*	Project	SMOOTH HILL LANDFILL
	Approved (Project Director)	S.DOUGLAS*	Title	LANDFILL GAS MANAGEMENT
	Date	14.08.2020	LFG BORE MONITORING NETWORK (RECOMMENDED)	
Scale 1 : 2000	This Drawing must not be used for Construction unless signed as Approved		Original Size	A1
			Drawing No:	51-12506381-01-C504
			Rev:	1

1	FOR CONSENT		RK	RC*	SD*
No	Revision	Note: * indicates signatures on original issue of drawing or last revision of drawing	Drawn	Job Manager	Project Director
					Date



Level 3, GHD Centre
27 Napier Street, Freemans Bay, Auckland 1011 New Zealand
T 64 9 370 8000 F 64 9 370 8001
E aklmail@ghd.com W www.ghd.com

DO NOT SCALE

GHD Pty Ltd
Conditions of Use.
This document may only be used by
GHD's client (and any other person who
GHD has agreed can use this document)
for the purpose for which it was prepared
and must not be used by any other
person or for any other purpose.

Drawn	R.KARAVAKI
-------	------------

Drafting Check	V.LITH*	De Ch
Approved (Project Director)	S.DOUGLAS*	
Date	14.08.2020	

Scale 1 : 2000

Designer R.COOMBE


Design Check	N.ELDRED*
GLAS*	

2020

This Drawing must not be
used for Construction unless
signed as Approved

Client	DUNEDIN CITY COUNCIL
Project	SMOOTH HILL LANDFILL
Title	LANDFILL GAS MANAGEMENT LFG BORE MONITORING NETWORK (RECOMMENDED)

Original Size
A1 Drawing No: **51-12506381-01-C504** Rev: **1**

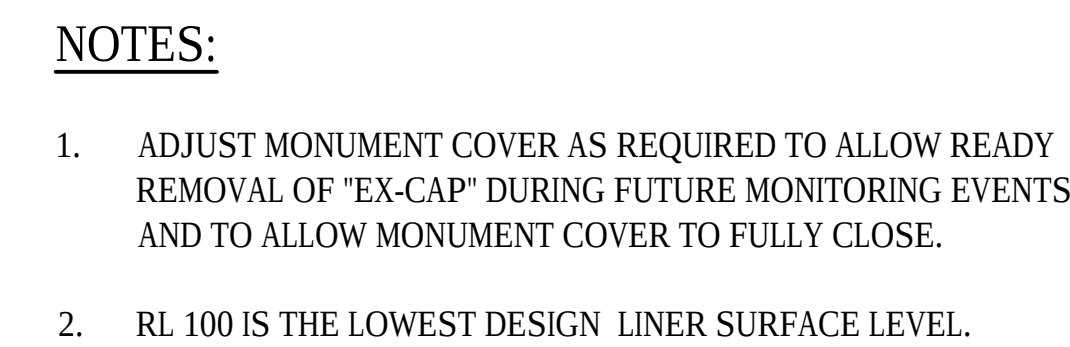


LANDFILL GAS MONITORING BORE (TYP.)

[illegible]



**FOR CONSENT
NOT FOR CONSTRUCTION**

							 SCALE 1:250 AT ORIGINAL SIZE				 Level 3, 138 Victoria Street Christchurch 8013, New Zealand T 64 3 378 0900 F 64 3 370 8001 E cchmail@ghd.com W www.ghd.com		DO NOT SCALE		Drawn S. LEPAGE	Designer T. CRONIN	Client DUNEDIN CITY COUNCIL		
							 SCALE 1:500 AT ORIGINAL SIZE						GHD Limited Conditions of Use. This document may only be used by GHD's client (and any other person who GHD has agreed can use this document) for the purpose for which it was prepared and must not be used by any other person or for any other purpose.		Drafting Check V.LITH*	Design Check A. WHALEY*	Project SMOOTH HILL LANDFILL		
													Approved (Project Director) S. DOUGLASS*				Title INTERSECTION UPGRADE SH1 AND MCLARENS GULLY ROAD		
													Date 14.08.2020				Original Size		
1	FOR CONSENT					SLP	NE*	SD*	14.08.20					Scale AS SHOWN		This Drawing must not be used for Construction unless signed as Approved.		A1 Drawing No: 12506381-C601	Rev: 1
No	Revision	Note: * indicates signatures on original issue of drawing or last revision of drawing				Drawn	Job Manager	Project Director	Date										

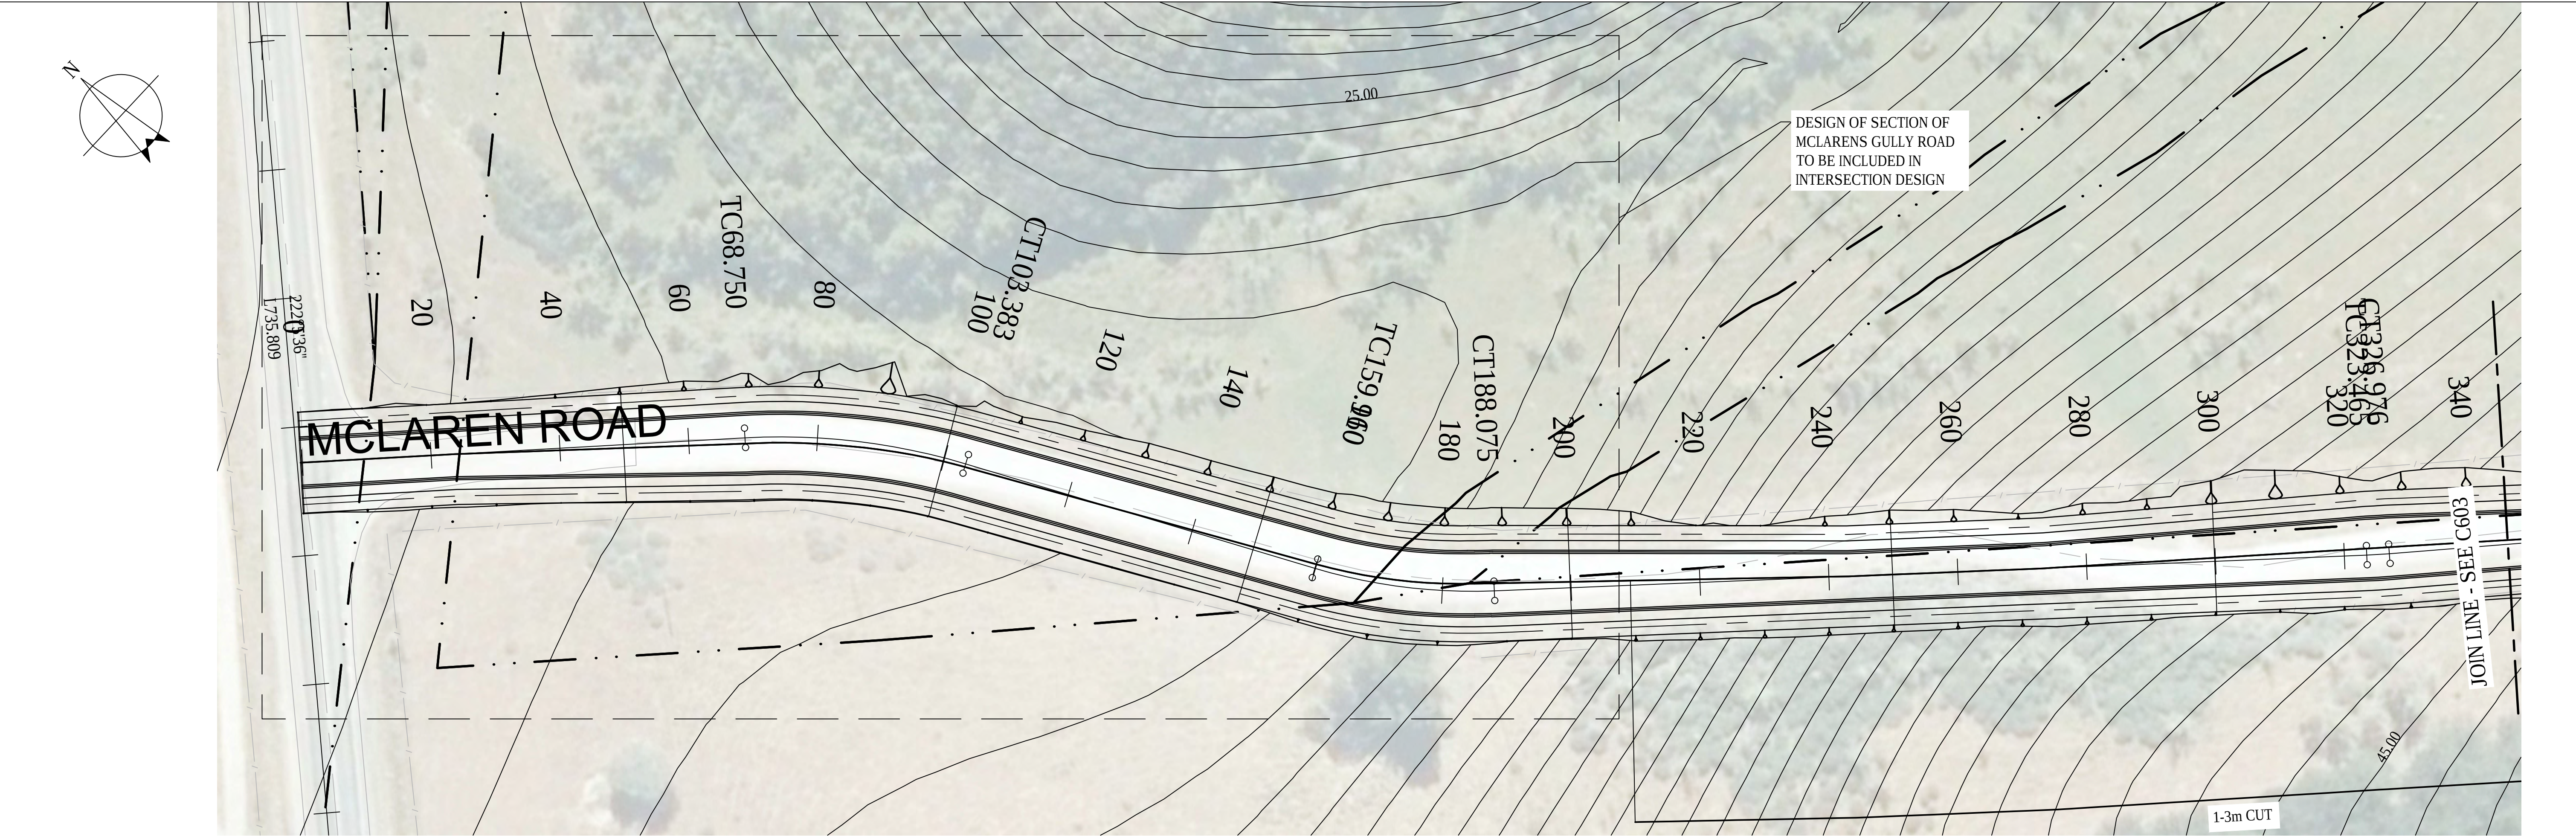


PROPOSED ROAD IMPROVEMENT CORRIDOR

SCALE 1:500

LEGEND:	
	PROPERTY BOUNDARY
	EXISTING FENCE
	INDICATIVE CENTERLINE
	PROPOSED ROAD
	CORRIDOR BOUNDARY
	EXTENT OF EARTHWORKS

NOTES:

- ROAD CORRIDOR
 - STANDARD 20m ROAD PARCEL WIDTH
 - WIDENED FOR SWEEP PATH AND TO INCLUDE CUT FACE
- SURVEY OUTSIDE EXISTING FENCE LINES RELIANT ON LIDAR, BOUNDARY TO BE REFINED WITH ADDITIONAL SURVEY AT DETAILED DESIGN

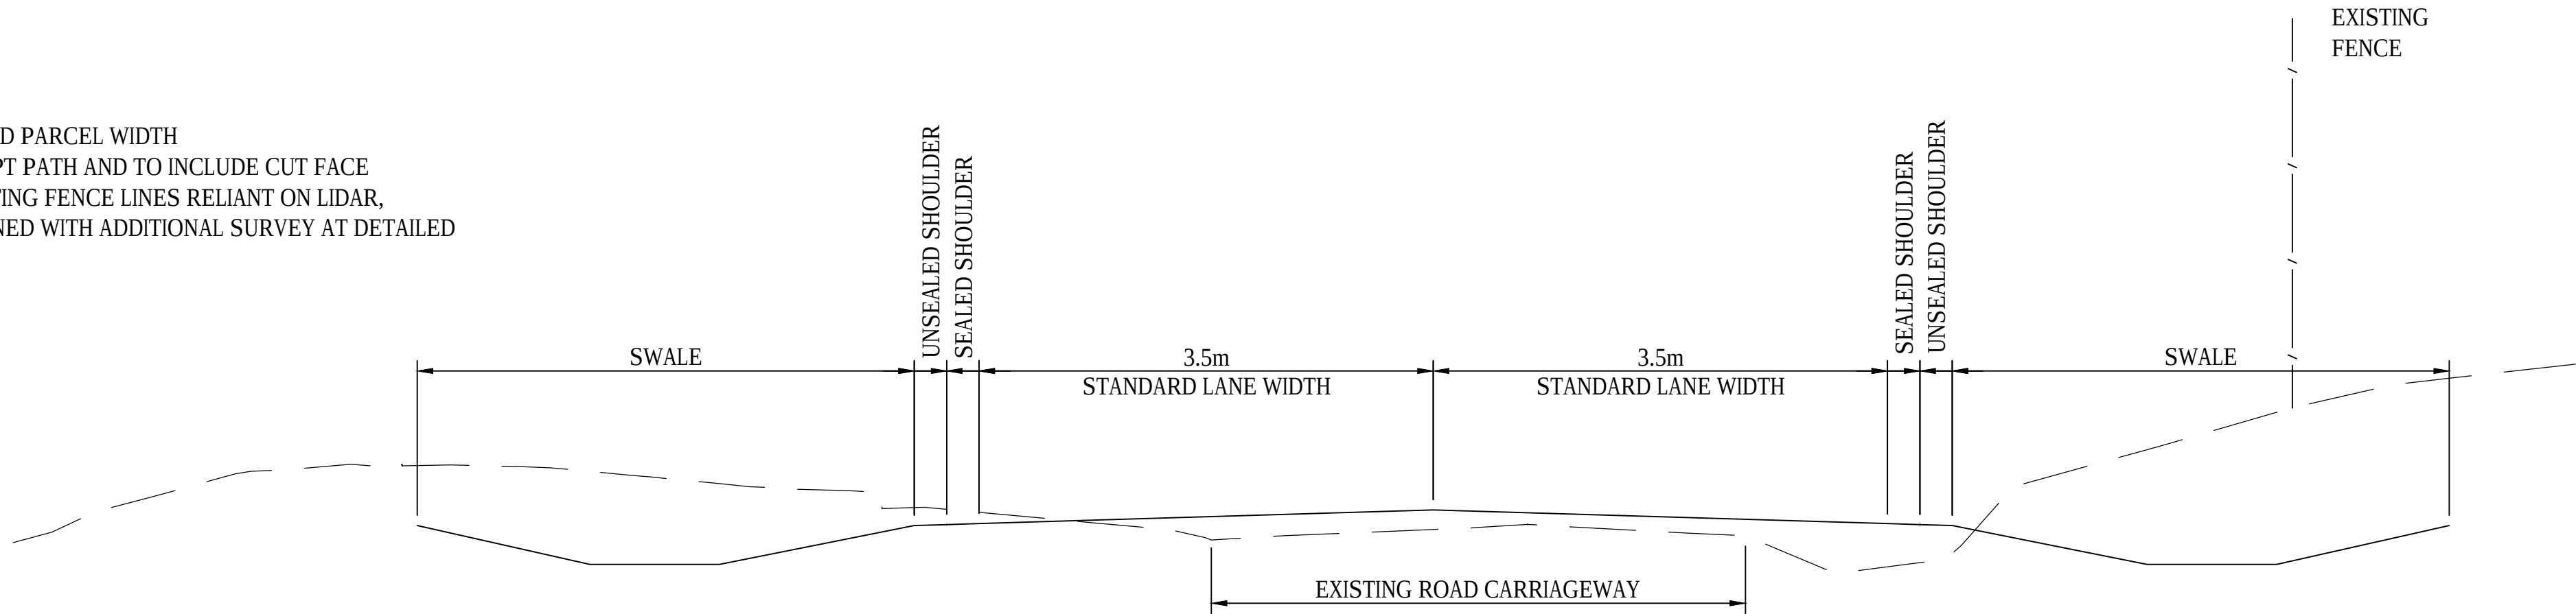


TYPICAL SECTION

SCALE N.T.S


FOR CONSENT
NOT FOR CONSTRUCTION

1	FOR CONSENT		SLP	NE*	SD*	14.08.20
No	Revision	Note: * indicates signatures on original issue of drawing or last revision of drawing	Drawn	Job Manager	Project Director	Date

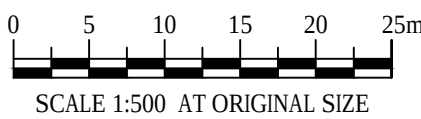

DO NOT SCALE	Drawn S. LEPAGE	Designer S. LE PAGE
GHD Limited Conditions of Use. This document may only be used by GHD's client (and any other person who GHD has agreed can use this document) for the purpose for which it was prepared and must not be used by any other person or for any other purpose.	Drafting v. LITH*	Design Check A. WHALEY*
	Approved (Project Director) S. DOUGLASS*	Date 14.08.2020
	Scale 1:500	This Drawing must not be used for Construction unless signed as Approved


Client	DUNEDIN CITY COUNCIL
Project	SMOOTH HILL LANDFILL
Title	MCLARENS GULLY ROAD IMPROVEMENTS PLAN
Original Size	A1
Drawing No:	51-12506381-01-C602
Rev:	1

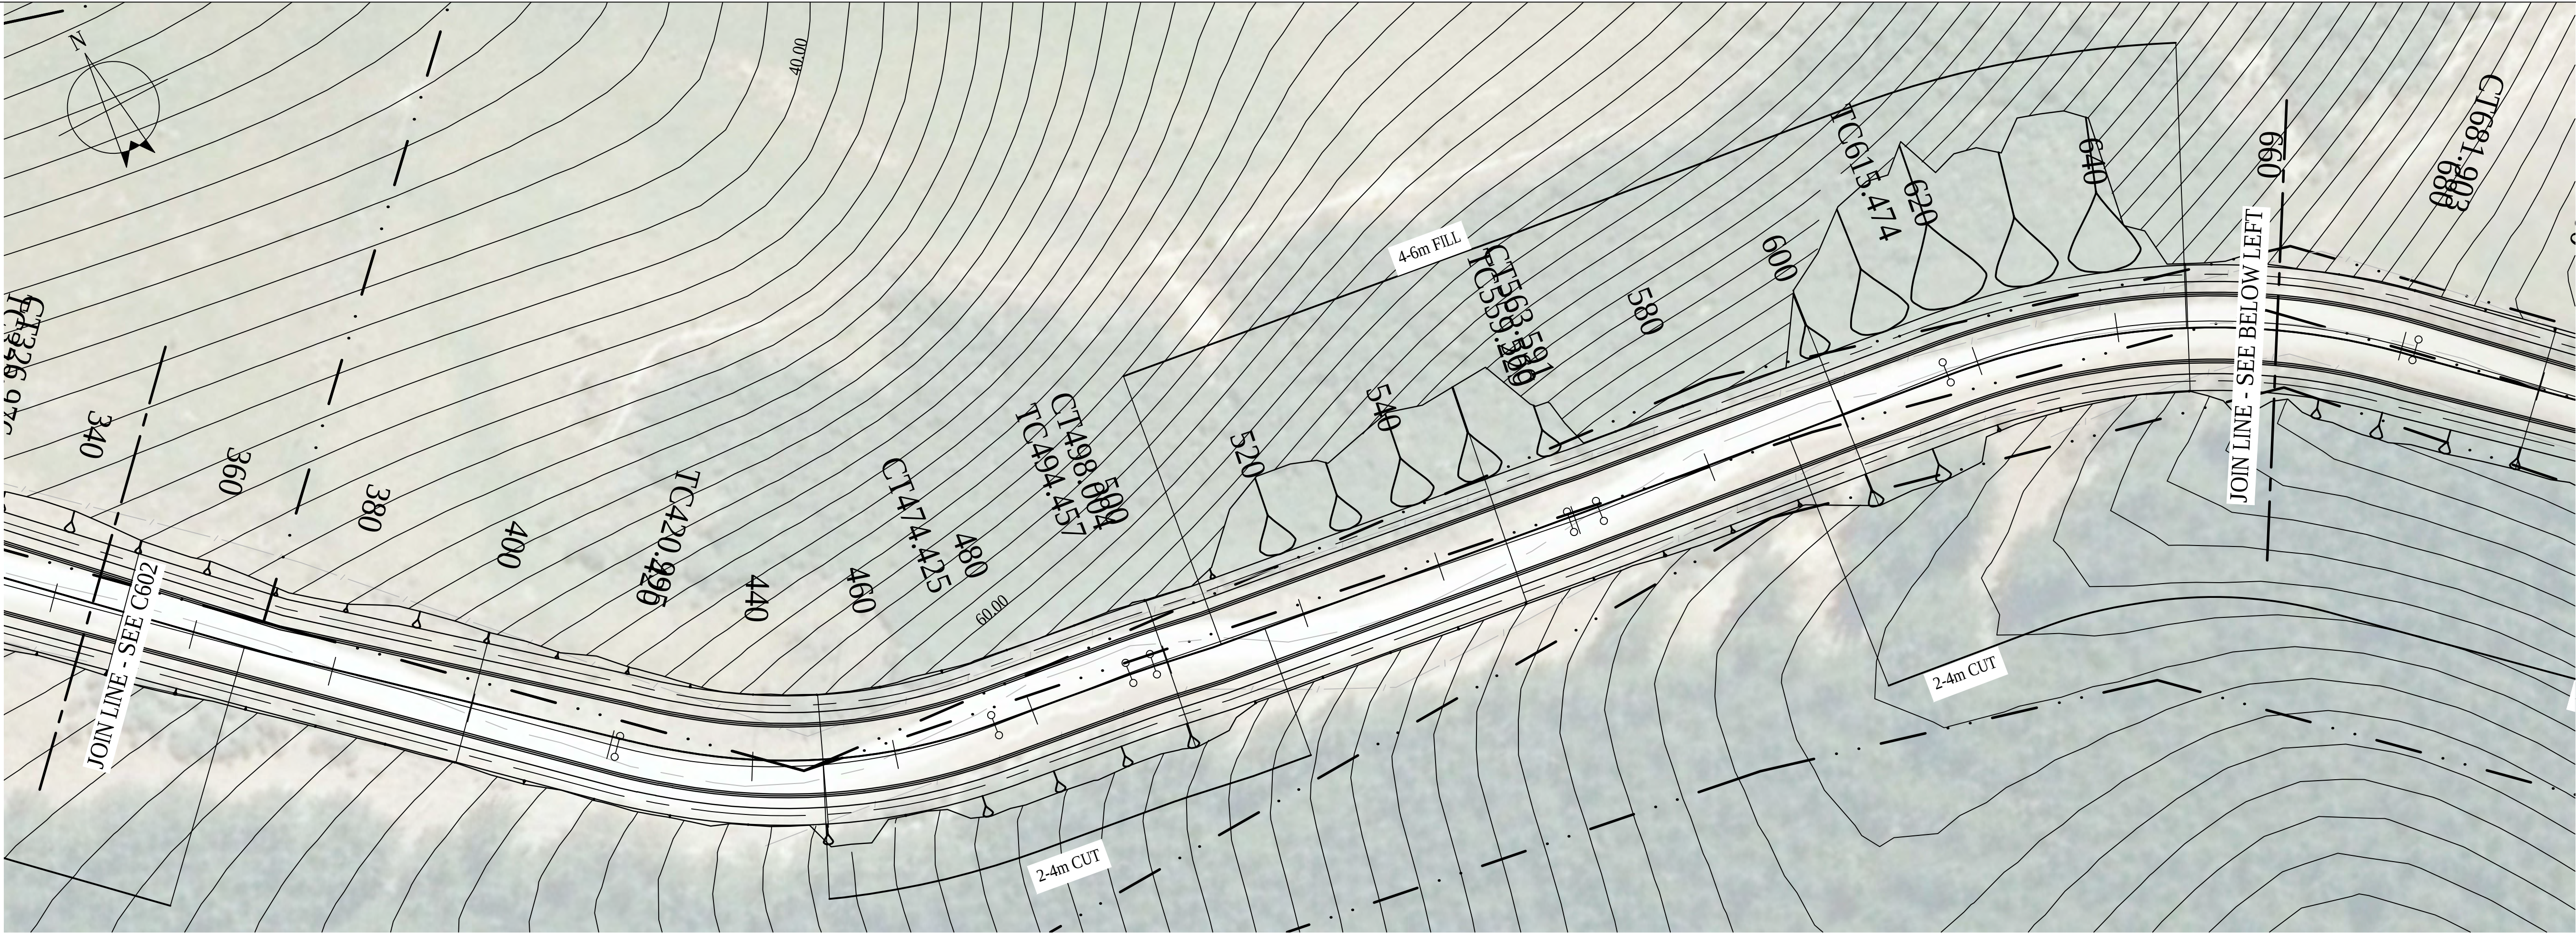

PROPOSED ROAD IMPROVEMENT CORRIDOR

SCALE 1:500

LEGEND:	
	PROPERTY BOUNDARY
	EXISTING FENCE
	INDICATIVE CENTERLINE
	PROPOSED ROAD CORRIDOR BOUNDARY
	EXTENT OF EARTHWORKS

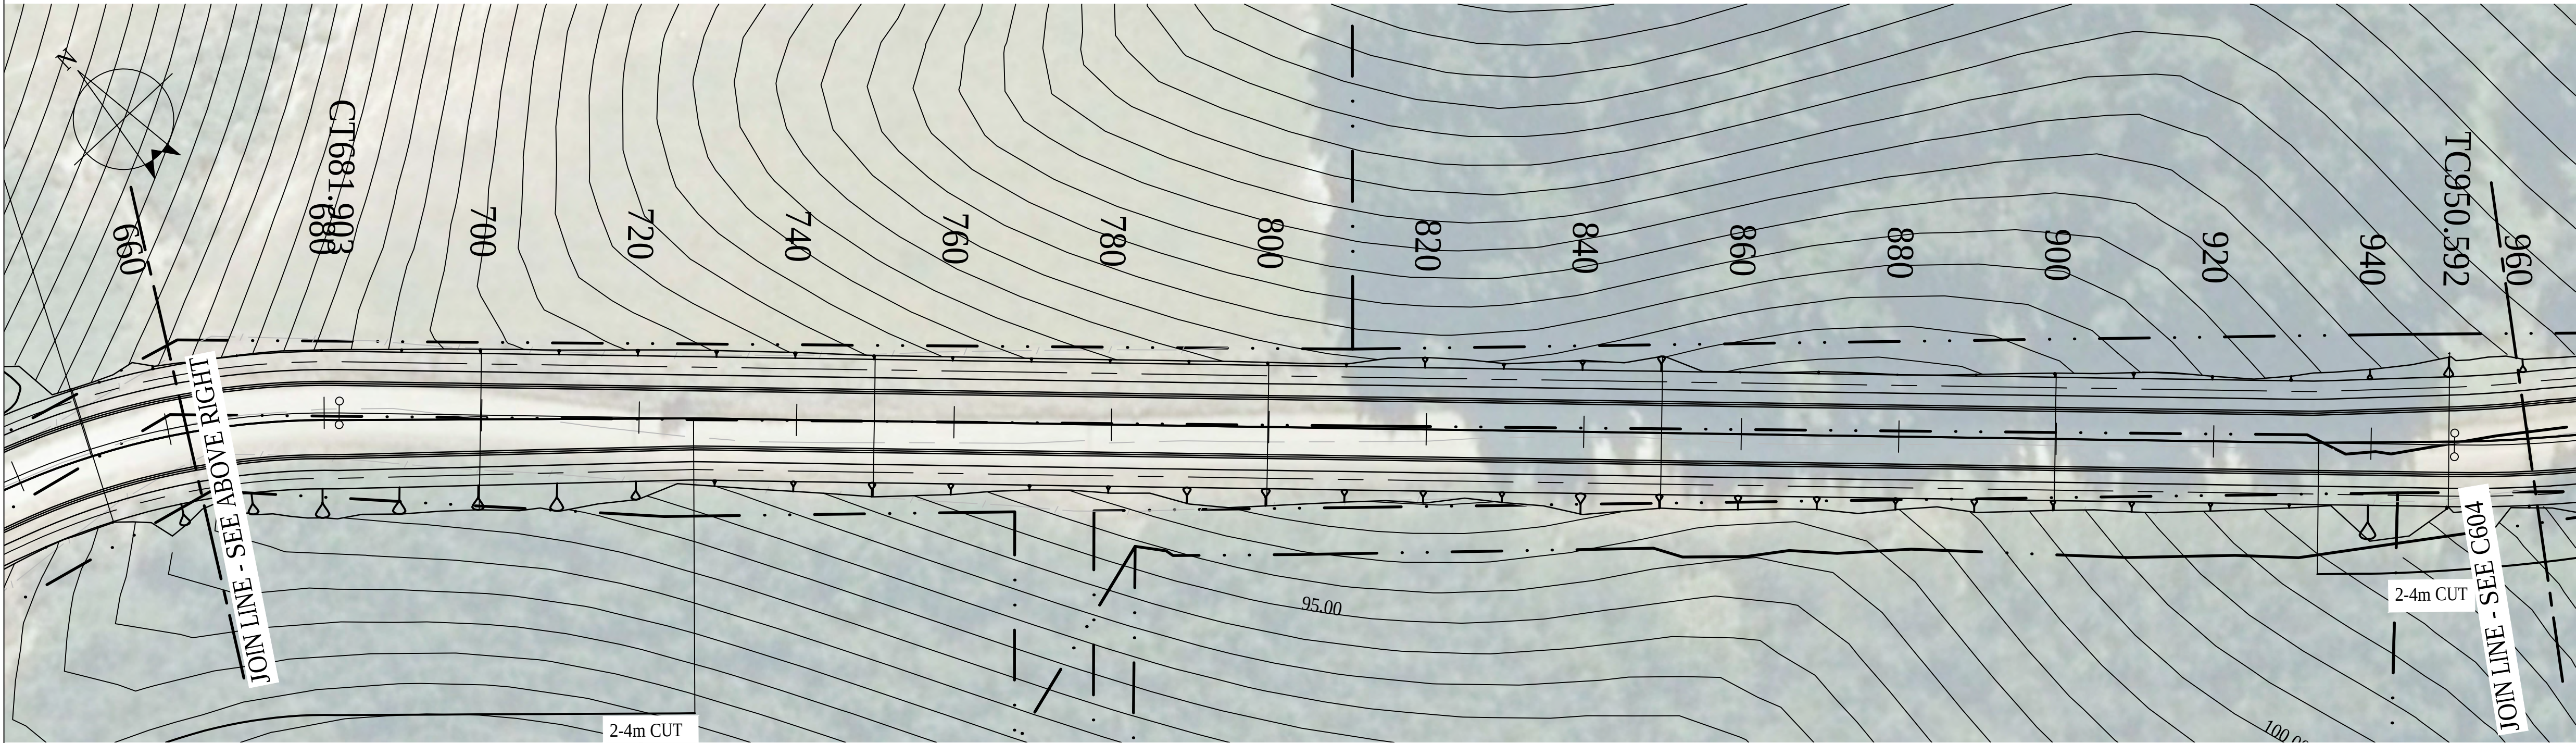


PROPOSED ROAD IMPROVEMENT CORRIDOR

SCALE 1:500

FOR CONSENT
NOT FOR CONSTRUCTION

1	FOR CONSENT	SLP	NE*	SD*	14.08.20
No	Revision	Note: * Indicates signatures on original issue of drawing or last revision of drawing	Drawn	Job Manager	Project Director

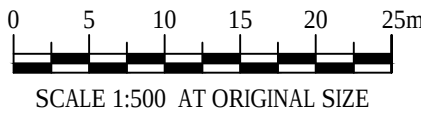

Level 3, 138 Victoria Street
Christchurch 8013, New Zealand
T 64 3 378 0900 F 64 3 370 8001
E chm@ghd.com W www.ghd.com

DO NOT SCALE

GHD Limited
Conditions of Use.
This document may only be used by
GHD's client (and any other person who
GHD has agreed can use this document)
for the purpose for which it was prepared
and must not be used by any other
person or for any other purpose.

Drawn S. LEPAGE

Drafting v. LITH*

Approved (Project Director)

Date 14.08.2020

Designer S. LE PAGE

Design Check A. WHALEY*

S. DOUGLASS*


Scale 1:500

This Drawing must not be
used for Construction unless
signed as Approved

Client	DUNEDIN CITY COUNCIL
Project	SMOOTH HILL LANDFILL
Title	MCLARENS GULLY ROAD IMPROVEMENTS PLAN
Original Size	A1
Drawing No:	51-12506381-01-C603
Rev:	1



PROPOSED ROAD IMPROVEMENT CORRIDOR
SCALE 1:500

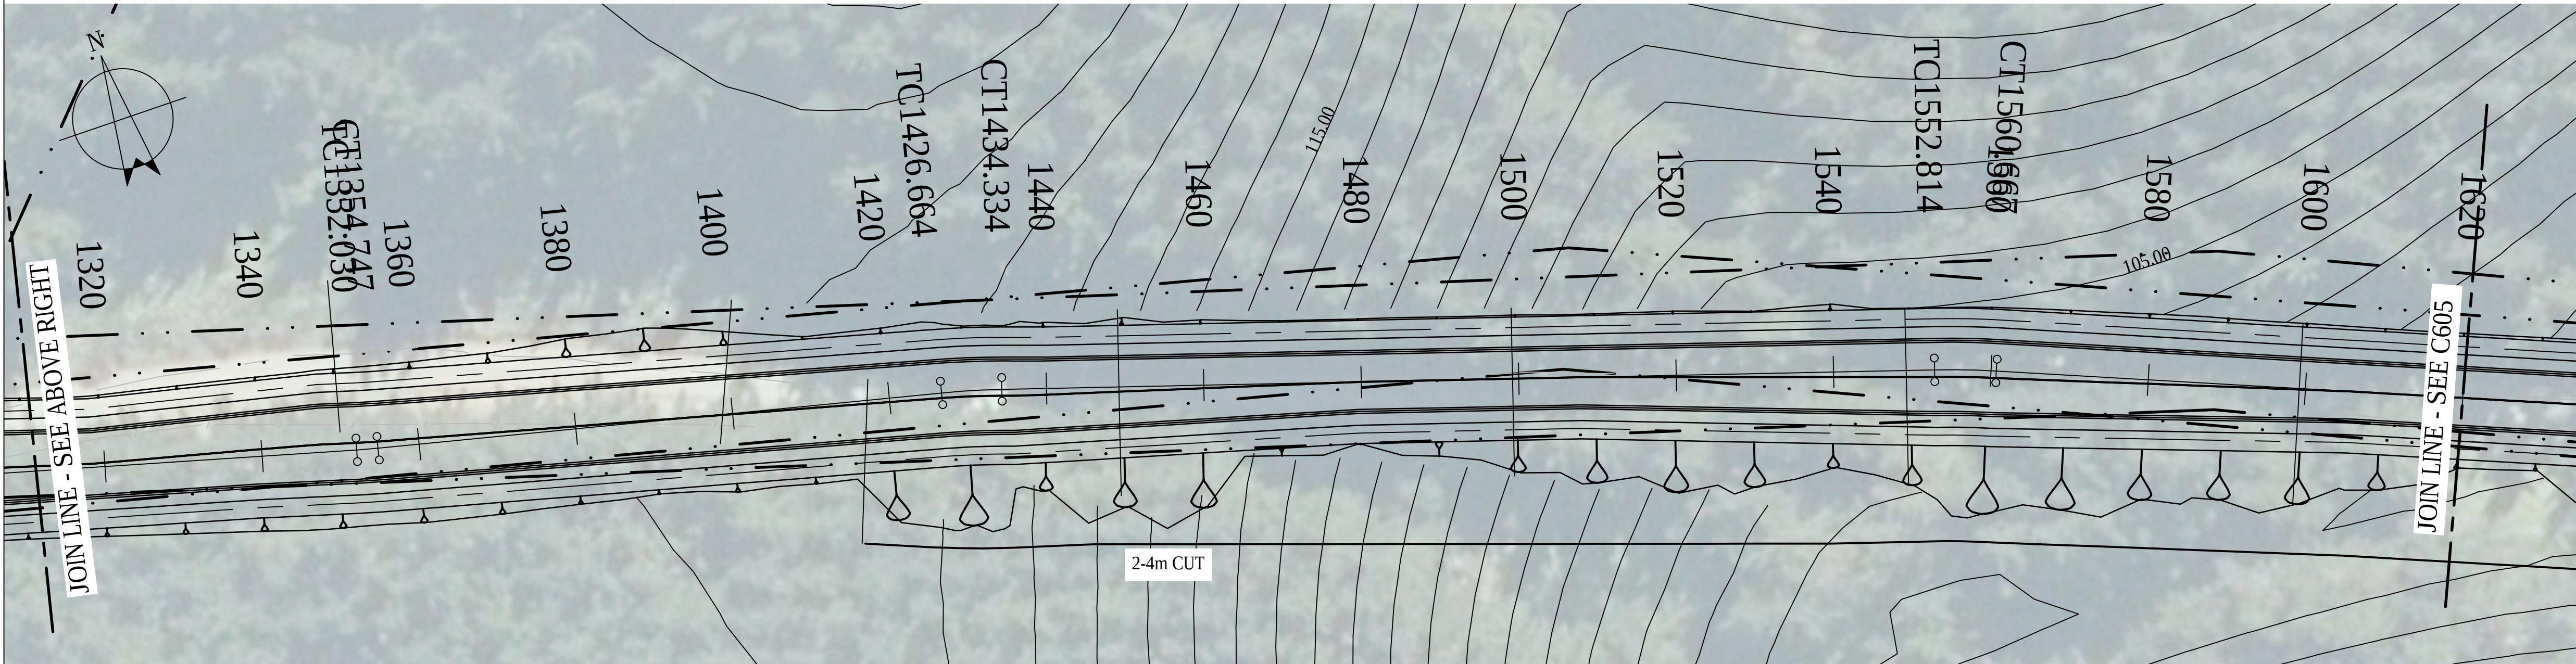


PROPOSED ROAD IMPROVEMENT CORRIDOR
SCALE 1:500

LEGEND:	
	PROPERTY BOUNDARY
	EXISTING FENCE
	INDICATIVE CENTERLINE
	PROPOSED ROAD
	CORRIDOR BOUNDARY
	EXTENT OF EARTHWORKS

FOR CONSENT
NOT FOR CONSTRUCTION


1	FOR CONSENT	SLP	NE*	SD*	14.08.20
No	Revision	Note: * indicates signatures on original issue of drawing or last revision of drawing	Drawn	Job Manager	Project Director

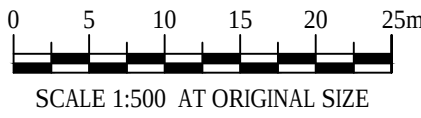


Level 3, 138 Victoria Street
Christchurch 8013, New Zealand
T 64 3 378 0900 F 64 3 370 8001
E chemail@ghd.com W www.ghd.com

DO NOT SCALE	
GHD Limited Conditions of Use. This document may only be used by GHD's client (and any other person who GHD has agreed can use this document) for the purpose for which it was prepared and must not be used by any other person or for any other purpose.	Drawn S. LEPAGE
	Designer S. LE PAGE
	Drafting v. LITH*
	Design Check A. WHALEY*
Approved (Project Director)	S. DOUGLASS*
	Date 14.08.2020
Scale	1:500
This Drawing must not be used for Construction unless signed as Approved	

Client	DUNEDIN CITY COUNCIL		
Project	SMOOTH HILL LANDFILL		
Title	MCLARENS GULLY ROAD IMPROVEMENTS PLAN		
Original Size	A1	Drawing No: 51-12506381-01-C604	Rev: 1

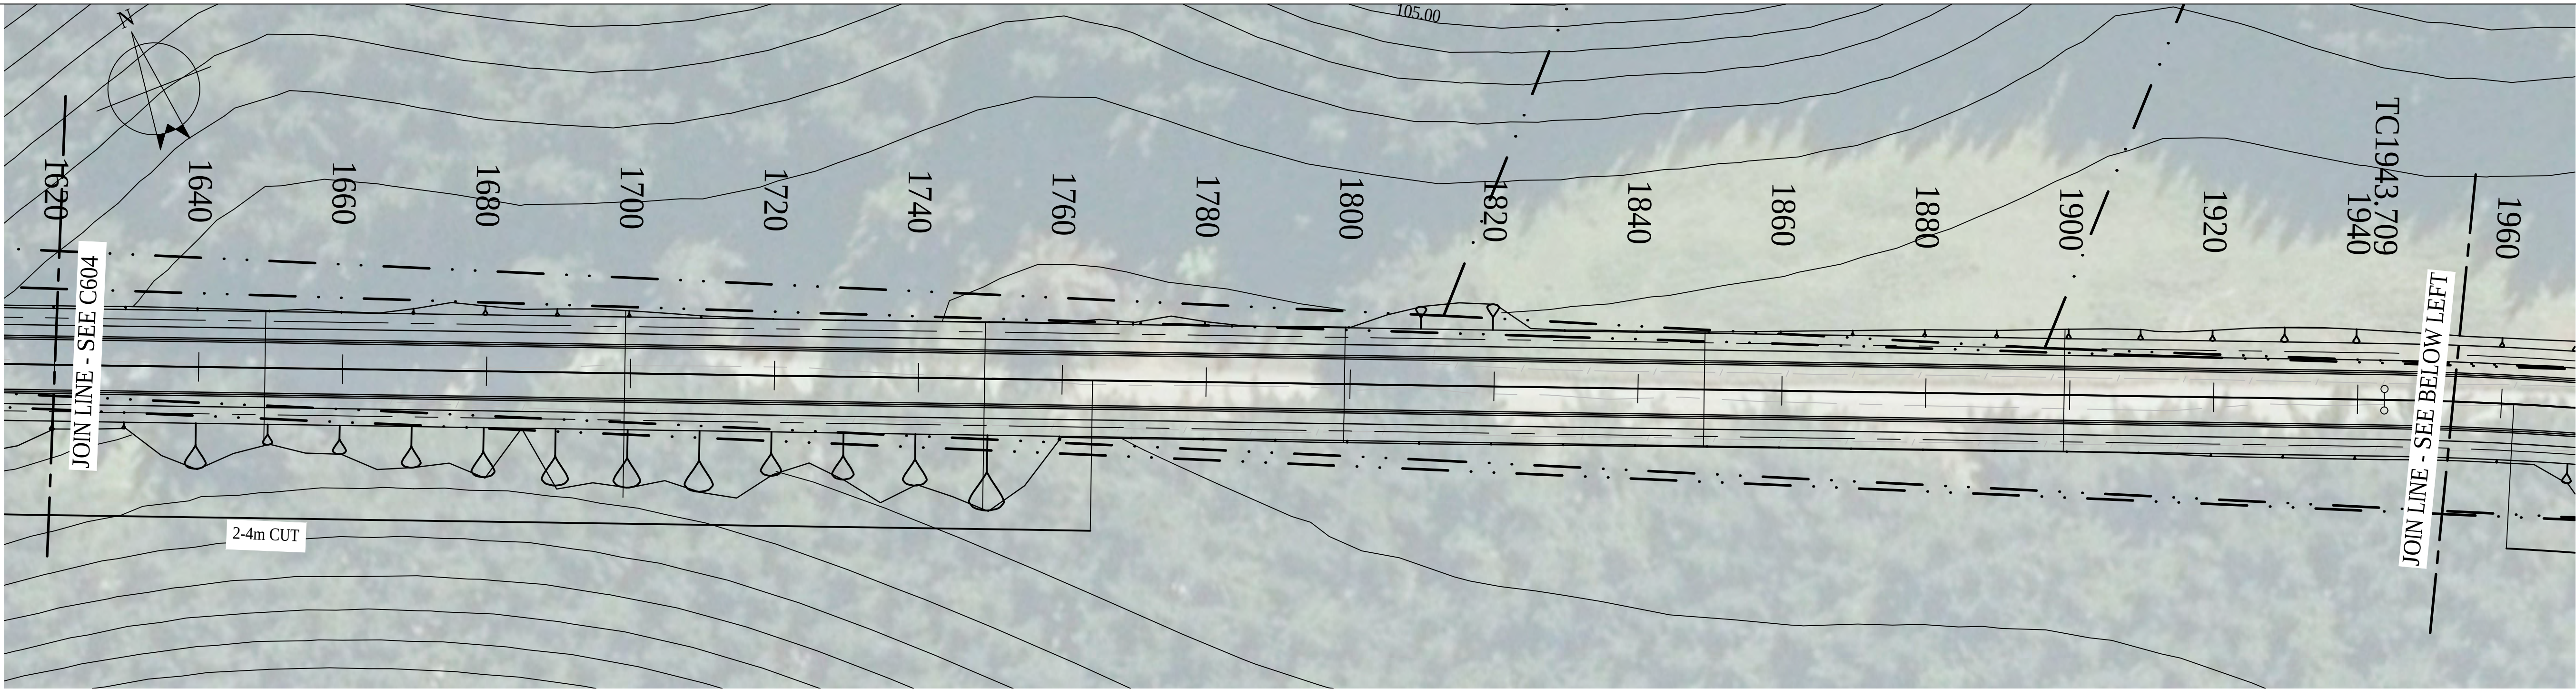

PROPOSED ROAD IMPROVEMENT CORRIDOR
SCALE 1:500

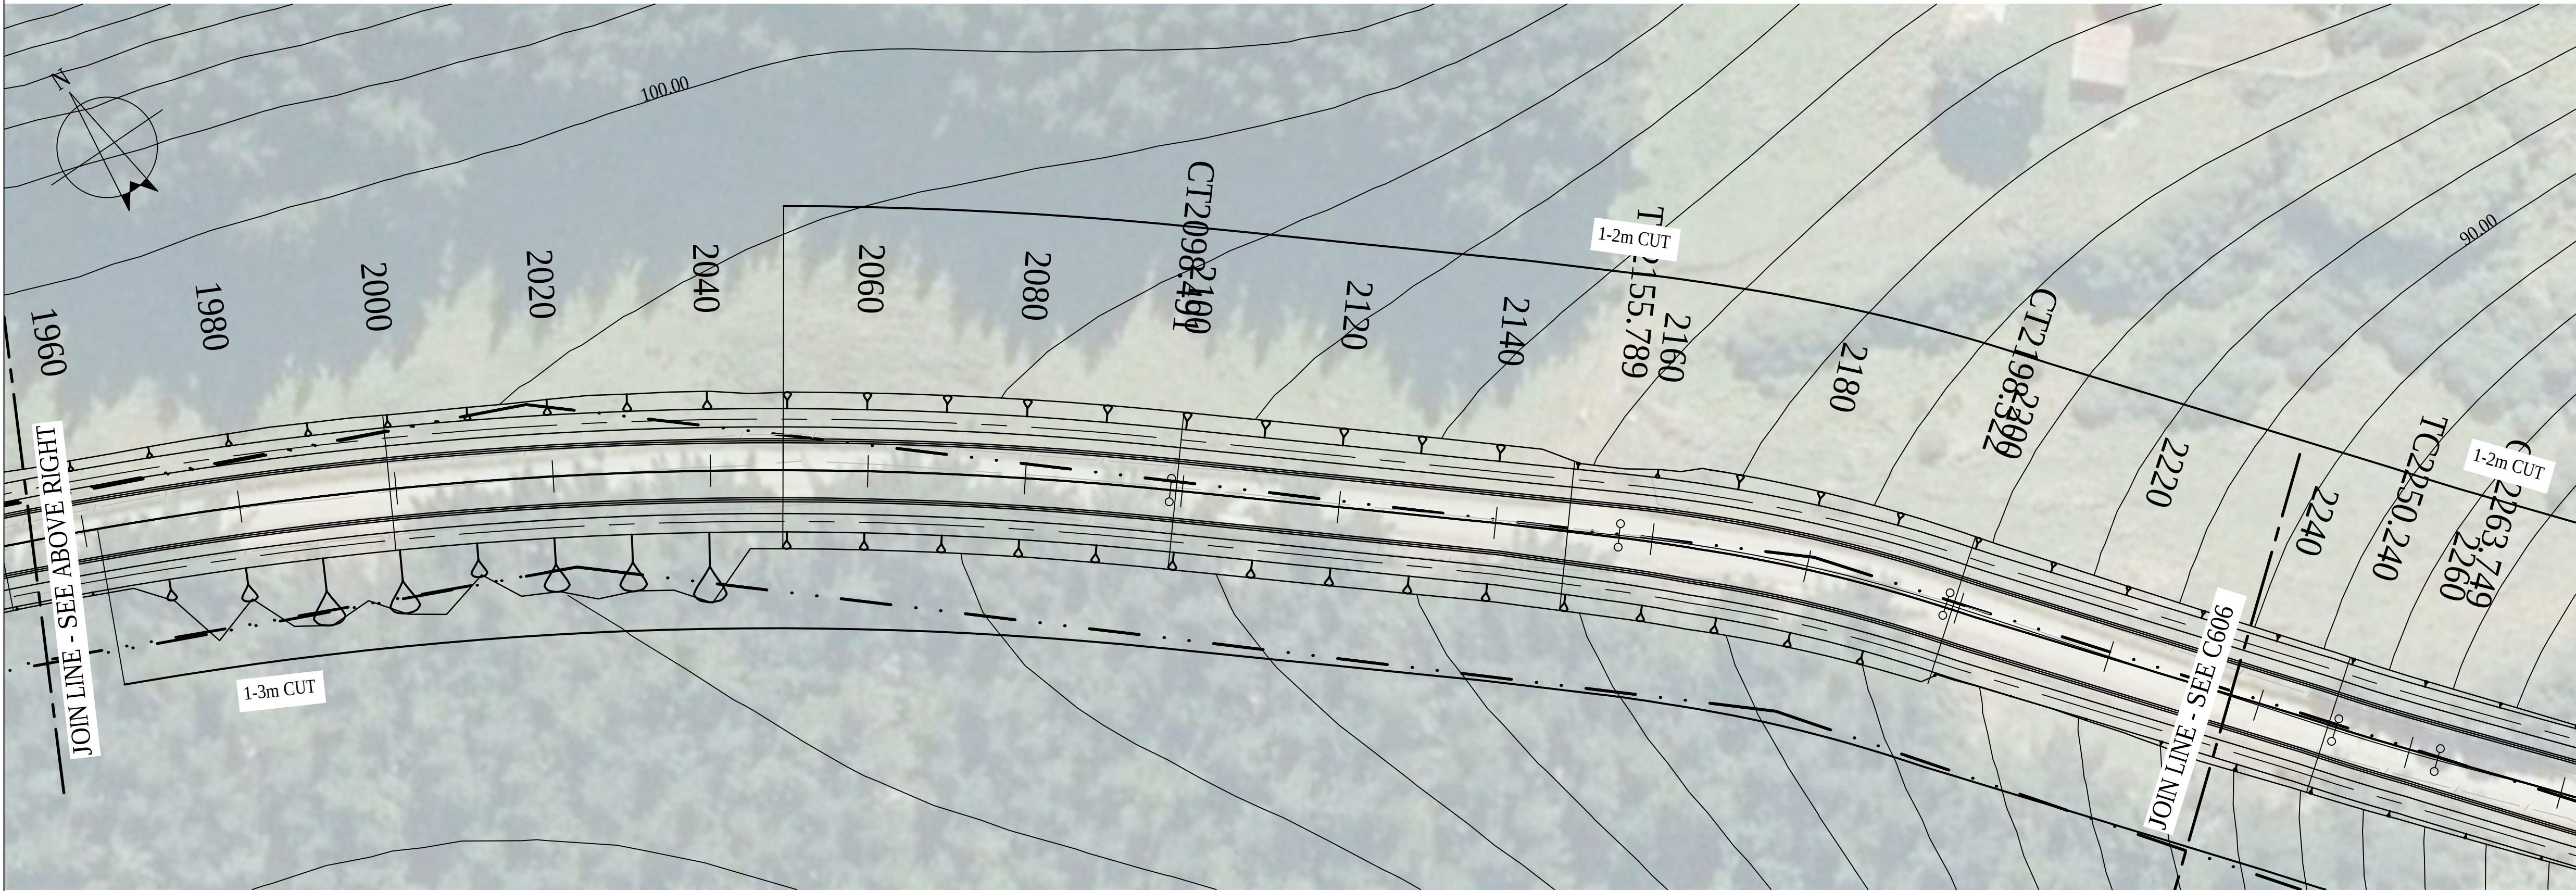


PROPOSED ROAD IMPROVEMENT CORRIDOR
SCALE 1:500

LEGEND:	
	PROPERTY BOUNDARY
	EXISTING FENCE
	INDICATIVE CENTERLINE
	PROPOSED ROAD
	CORRIDOR BOUNDARY
	EXTENT OF EARTHWORKS


FOR CONSENT
NOT FOR CONSTRUCTION

1	FOR CONSENT	SLP	NE*	SD*	14.08.20
No	Revision	Note: * indicates signatures on original issue of drawing or last revision of drawing	Drawn	Job Manager	Project Director

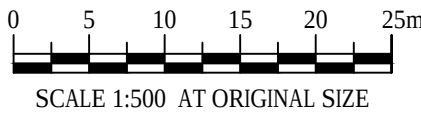


Level 3, 138 Victoria Street
Christchurch 8013, New Zealand
T 64 3 378 0900 F 64 3 370 8001
E chemail@ghd.com W www.ghd.com

DO NOT SCALE		Drawn S. LEPAGE	Designer S. LE PAGE	Client
GHD Limited Conditions of Use. This document may only be used by GHD's client (and any other person who GHD has agreed can use this document) for the purpose for which it was prepared and must not be used by any other person or for any other purpose.	Drafting Check	V. LITH*	Design Check	A. WHALEY*
	Approved (Project Director)	S. DOUGLASS*		
	Date	14.08.2020		
	Scale	1:500		
		This Drawing must not be used for Construction unless signed as Approved		
		Original Size	A1	
		Drawing No:	51-12506381-01-C605	
		Rev:	1	

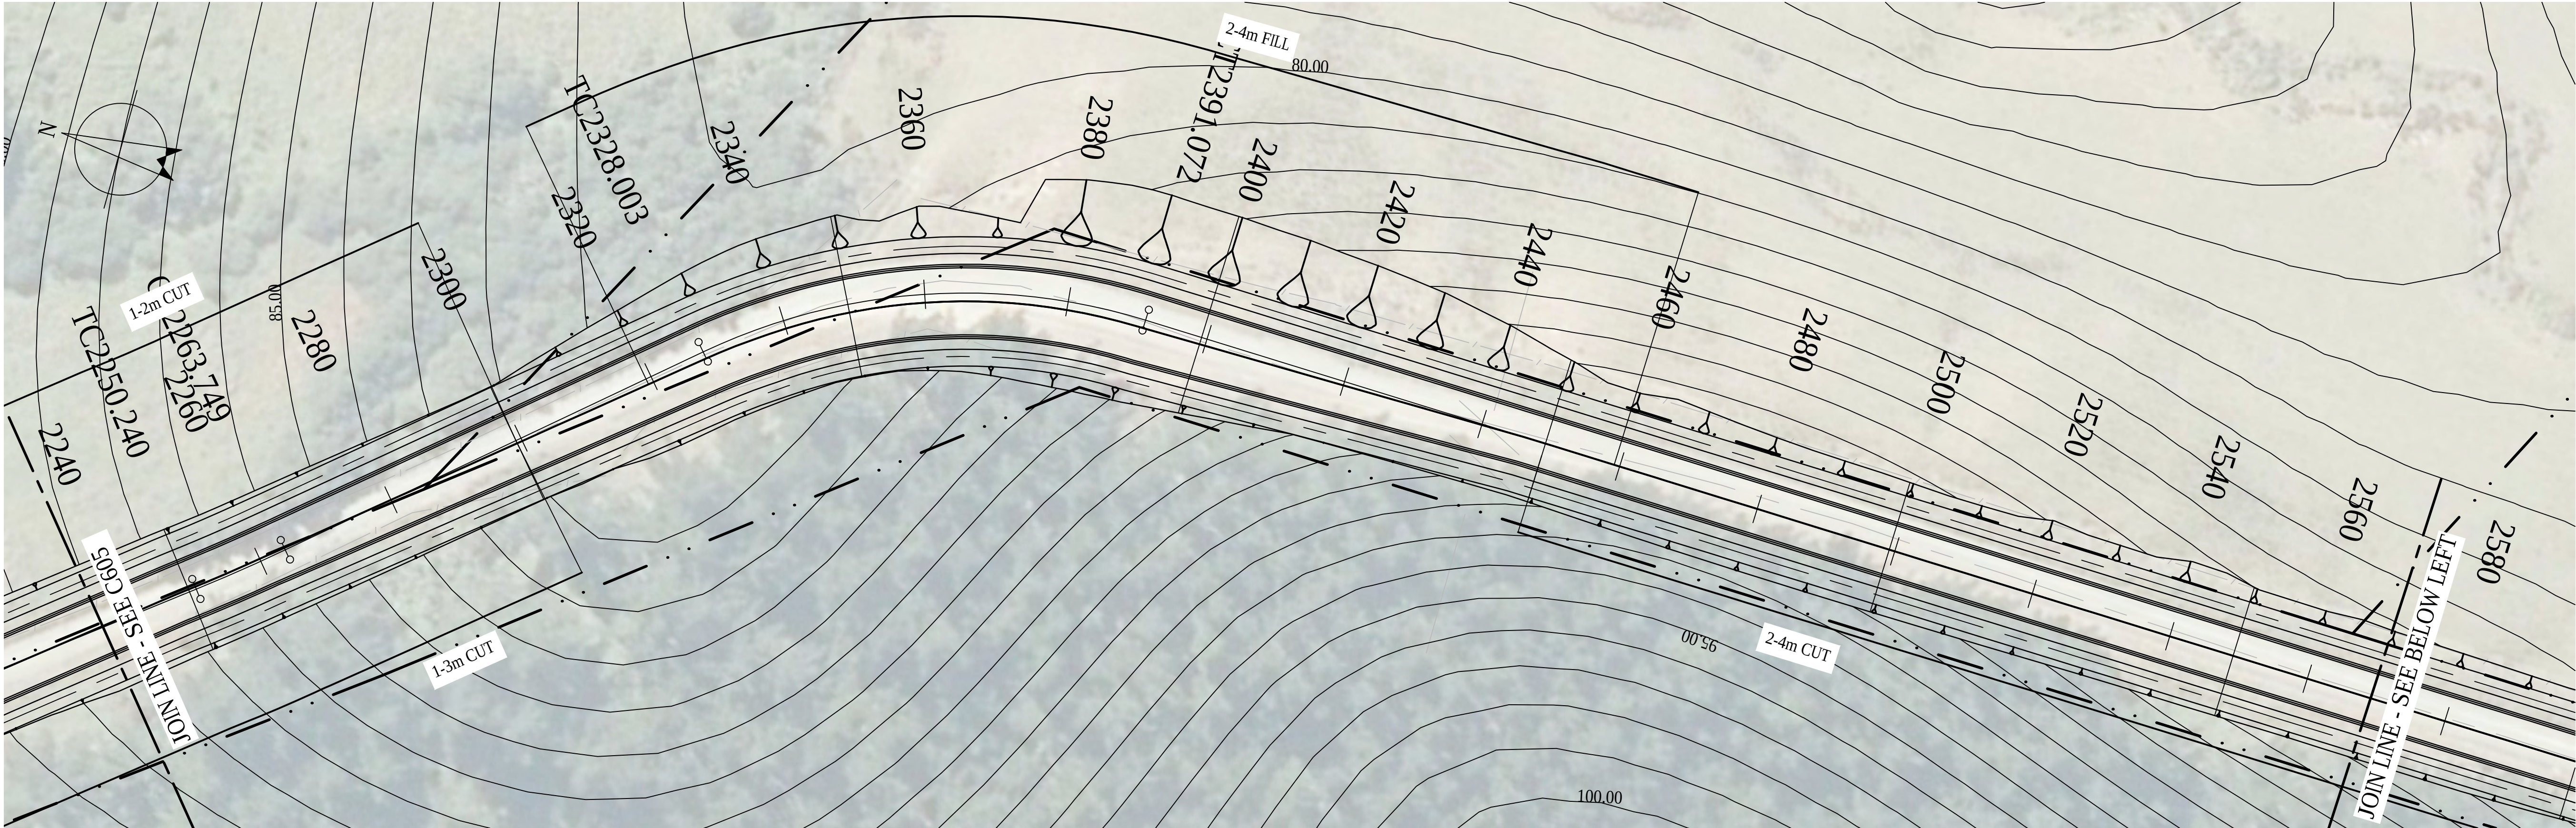

PROPOSED ROAD IMPROVEMENT CORRIDOR

SCALE 1:500

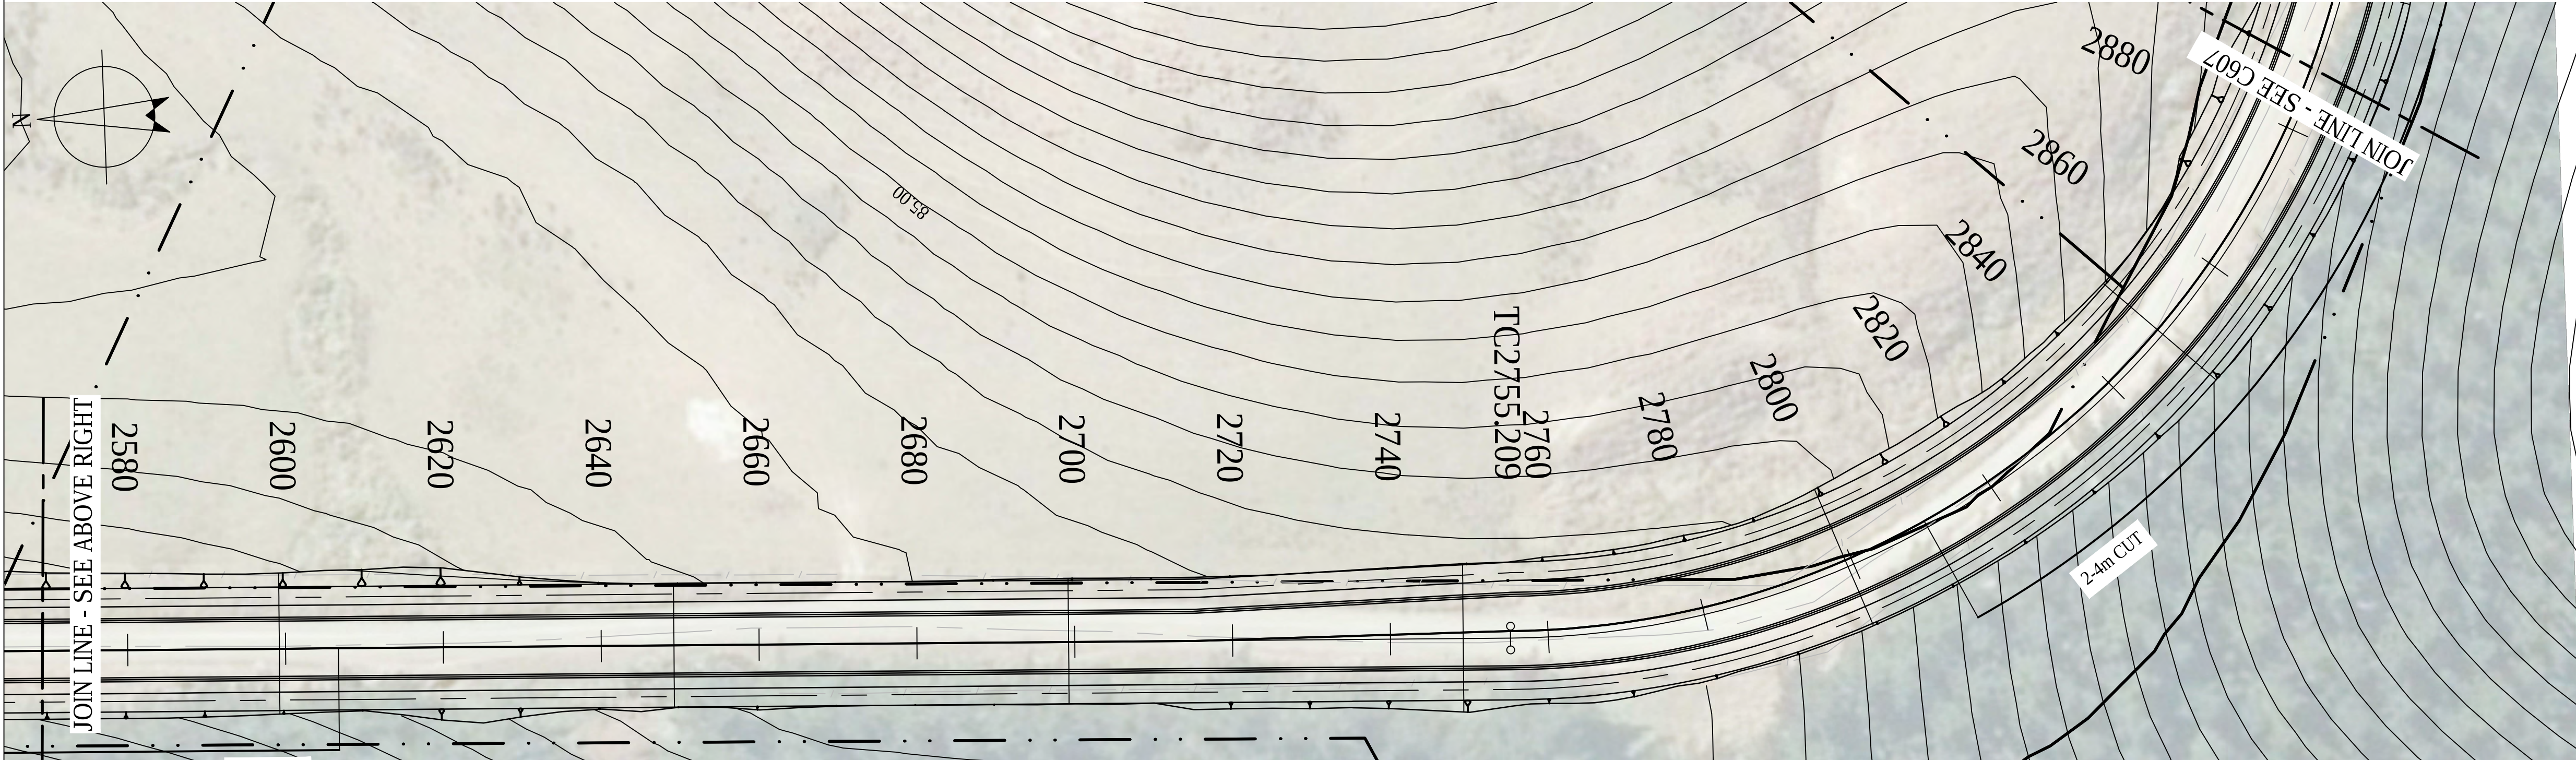


PROPOSED ROAD IMPROVEMENT CORRIDOR

SCALE 1:500

LEGEND:	
	PROPERTY BOUNDARY
	EXISTING FENCE
	INDICATIVE CENTERLINE
	PROPOSED ROAD
	CORRIDOR BOUNDARY
	EXTENT OF EARTHWORKS

FOR CONSENT
NOT FOR CONSTRUCTION

1	FOR CONSENT		SLP	NE*	SD*	14.08.20
No	Revision	Note: * indicates signatures on original issue of drawing or last revision of drawing	Drawn	Job Manager	Project Director	Date

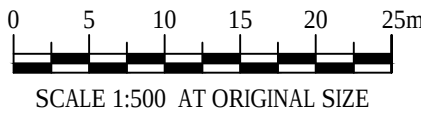

Level 3, 138 Victoria Street
Christchurch 8013, New Zealand
T 64 3 378 0900 F 64 3 370 8001
E chemail@ghd.com W www.ghd.com

DO NOT SCALE

GHD Limited
Conditions of Use.
This document may only be used by GHD's client (and any other person who GHD has agreed can use this document) for the purpose for which it was prepared and must not be used by any other person or for any other purpose.

Drawn S. LEPAGE

Designer S. LE PAGE

Drafting V. LITH*

Design Check A. WHALEY*

Approved (Project Director)

S. DOUGLASS*

Date

14.08.2020

Scale

1:500

This Drawing must not be used for Construction unless signed as Approved

Client

DUNEDIN CITY COUNCIL

Project

SMOOTH HILL LANDFILL

Title

MCLARENS GULLY ROAD IMPROVEMENTS PLAN


Original Size

A1

Drawing No:


51-12506381-01-C606

Rev: 1

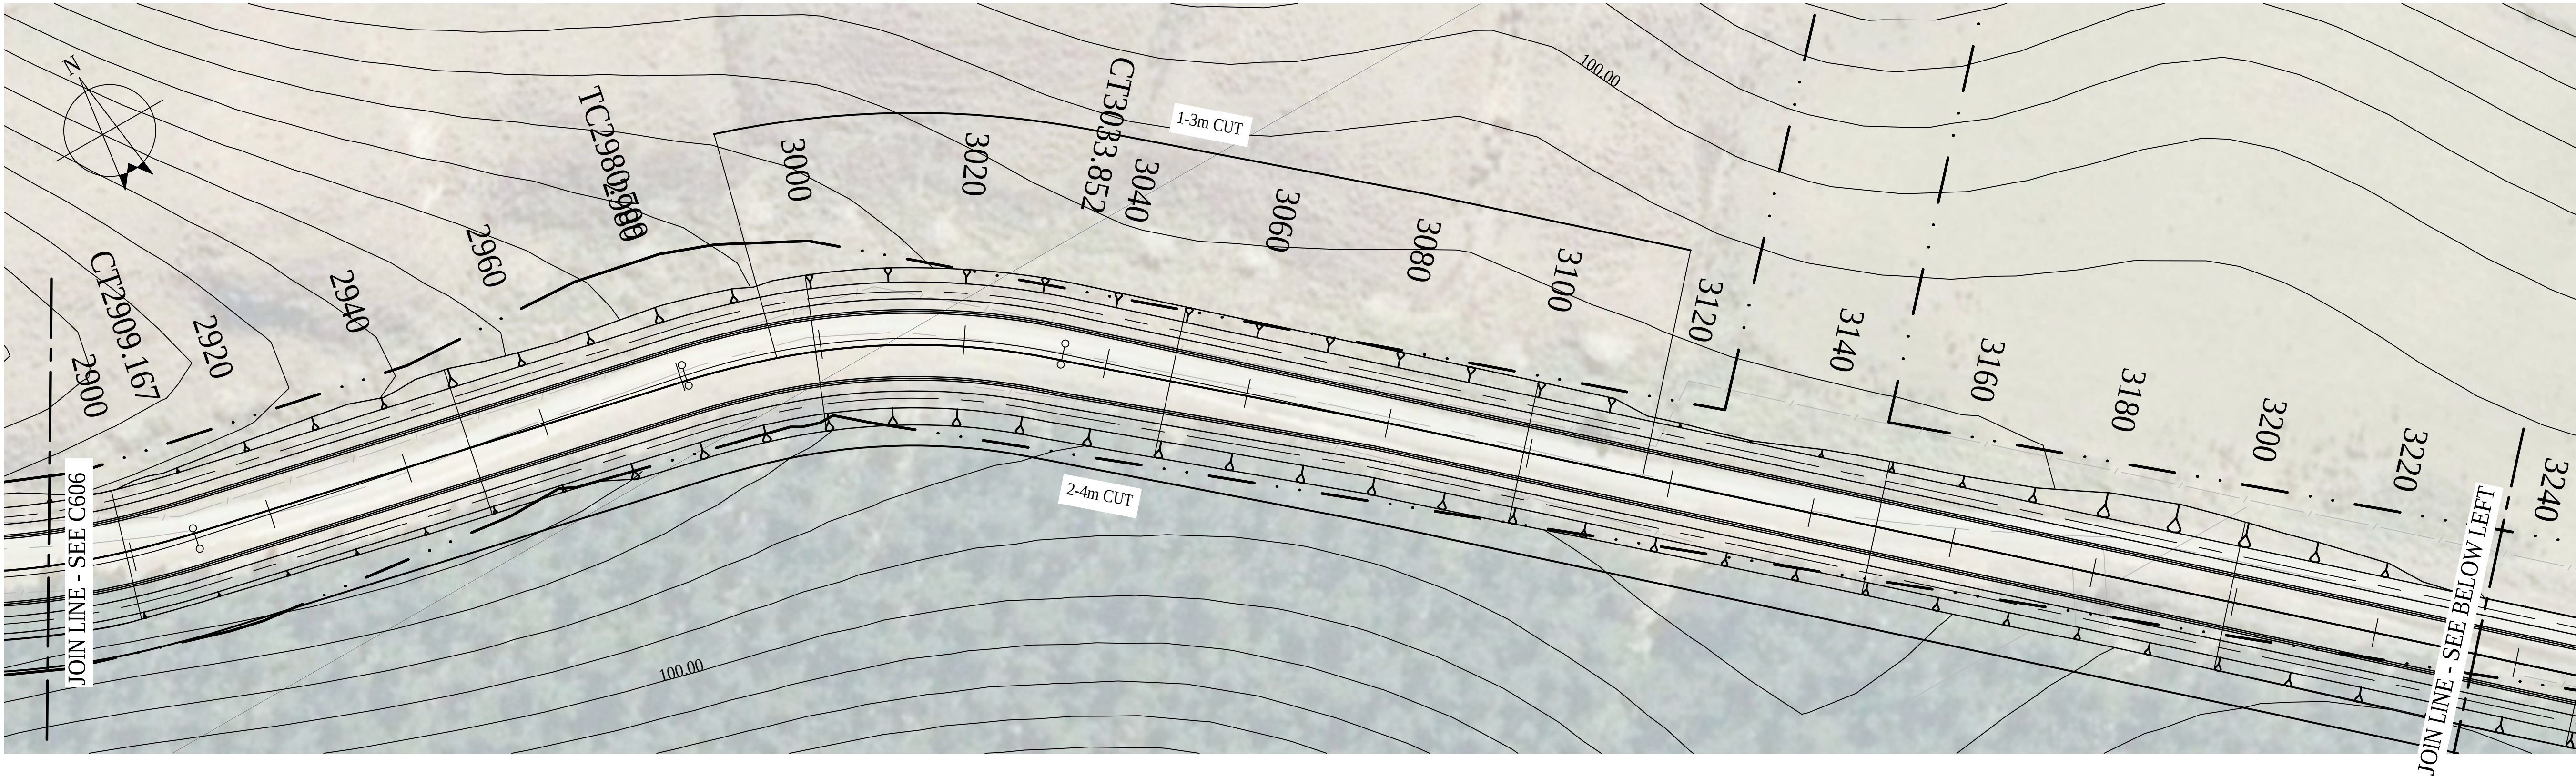

PROPOSED ROAD IMPROVEMENT CORRIDOR

SCALE 1:500

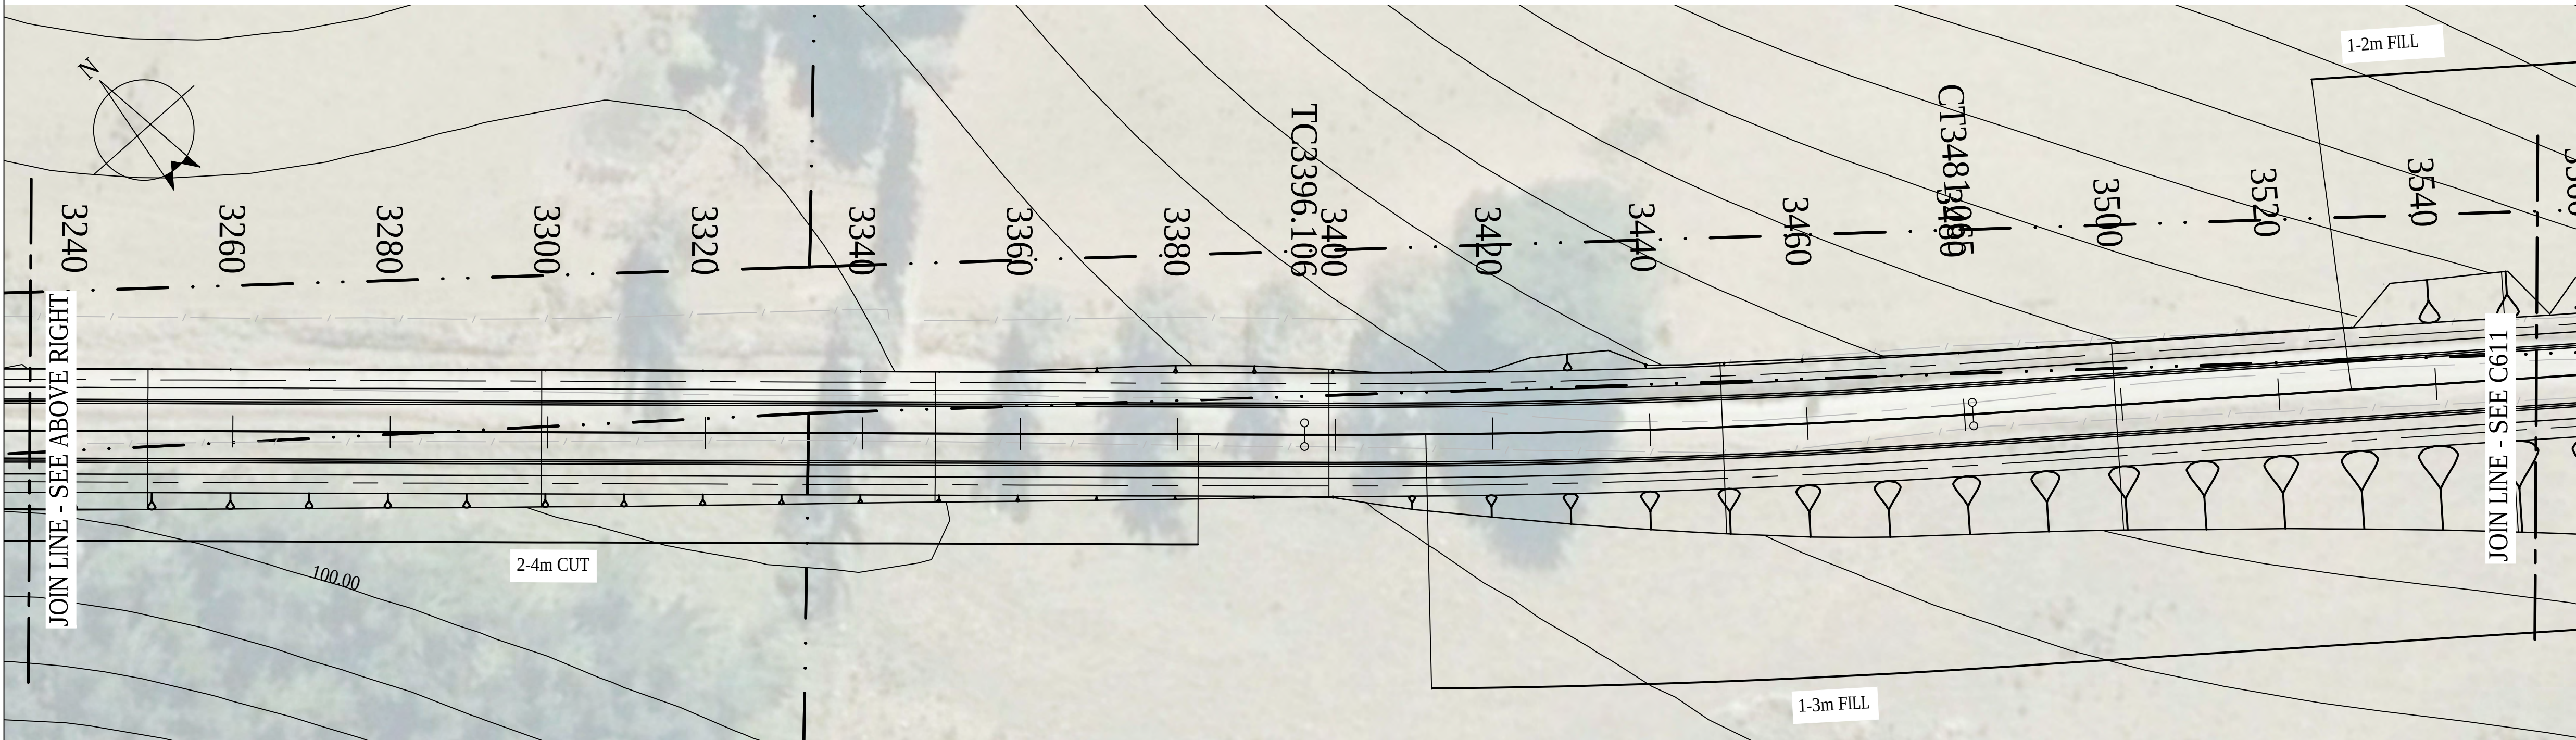


PROPOSED ROAD IMPROVEMENT CORRIDOR

SCALE 1:500

LEGEND:	
	PROPERTY BOUNDARY
	EXISTING FENCE
	INDICATIVE CENTERLINE
	PROPOSED ROAD
	CORRIDOR BOUNDARY
	EXTENT OF EARTHWORKS

FOR CONSENT
NOT FOR CONSTRUCTION

No	Revision	Note: * indicates signatures on original issue of drawing or last revision of drawing	Drawn	Job Manager	Project Director	Date
1	FOR CONSENT		SLP	NE*	SD*	14.08.20

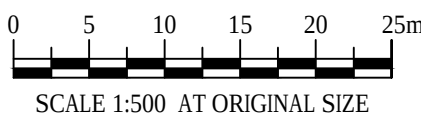

Level 3, 138 Victoria Street
Christchurch 8013, New Zealand
T 64 3 378 0900 F 64 3 370 8001
E chmail@ghd.com W www.ghd.com

DO NOT SCALE

GHD Limited
Conditions of Use.
This document may only be used by
GHD's client (and any other person who
GHD has agreed can use this document)
for the purpose for which it was prepared
and must not be used by any other
person or for any other purpose.

Drawn S. LEPAGE

Designer S. LE PAGE

Drafting v. LITH*

Design Check A. WHALEY*

Approved (Project Director)


S. DOUGLASS*

Date 14.08.2020

Scale 1:500


This Drawing must not be
used for Construction unless
signed as Approved

Client	DUNEDIN CITY COUNCIL
Project	SMOOTH HILL LANDFILL
Title	MCLARENS GULLY ROAD IMPROVEMENTS PLAN
Original Size	A1
Drawing No:	51-12506381-01-C607
Rev:	1

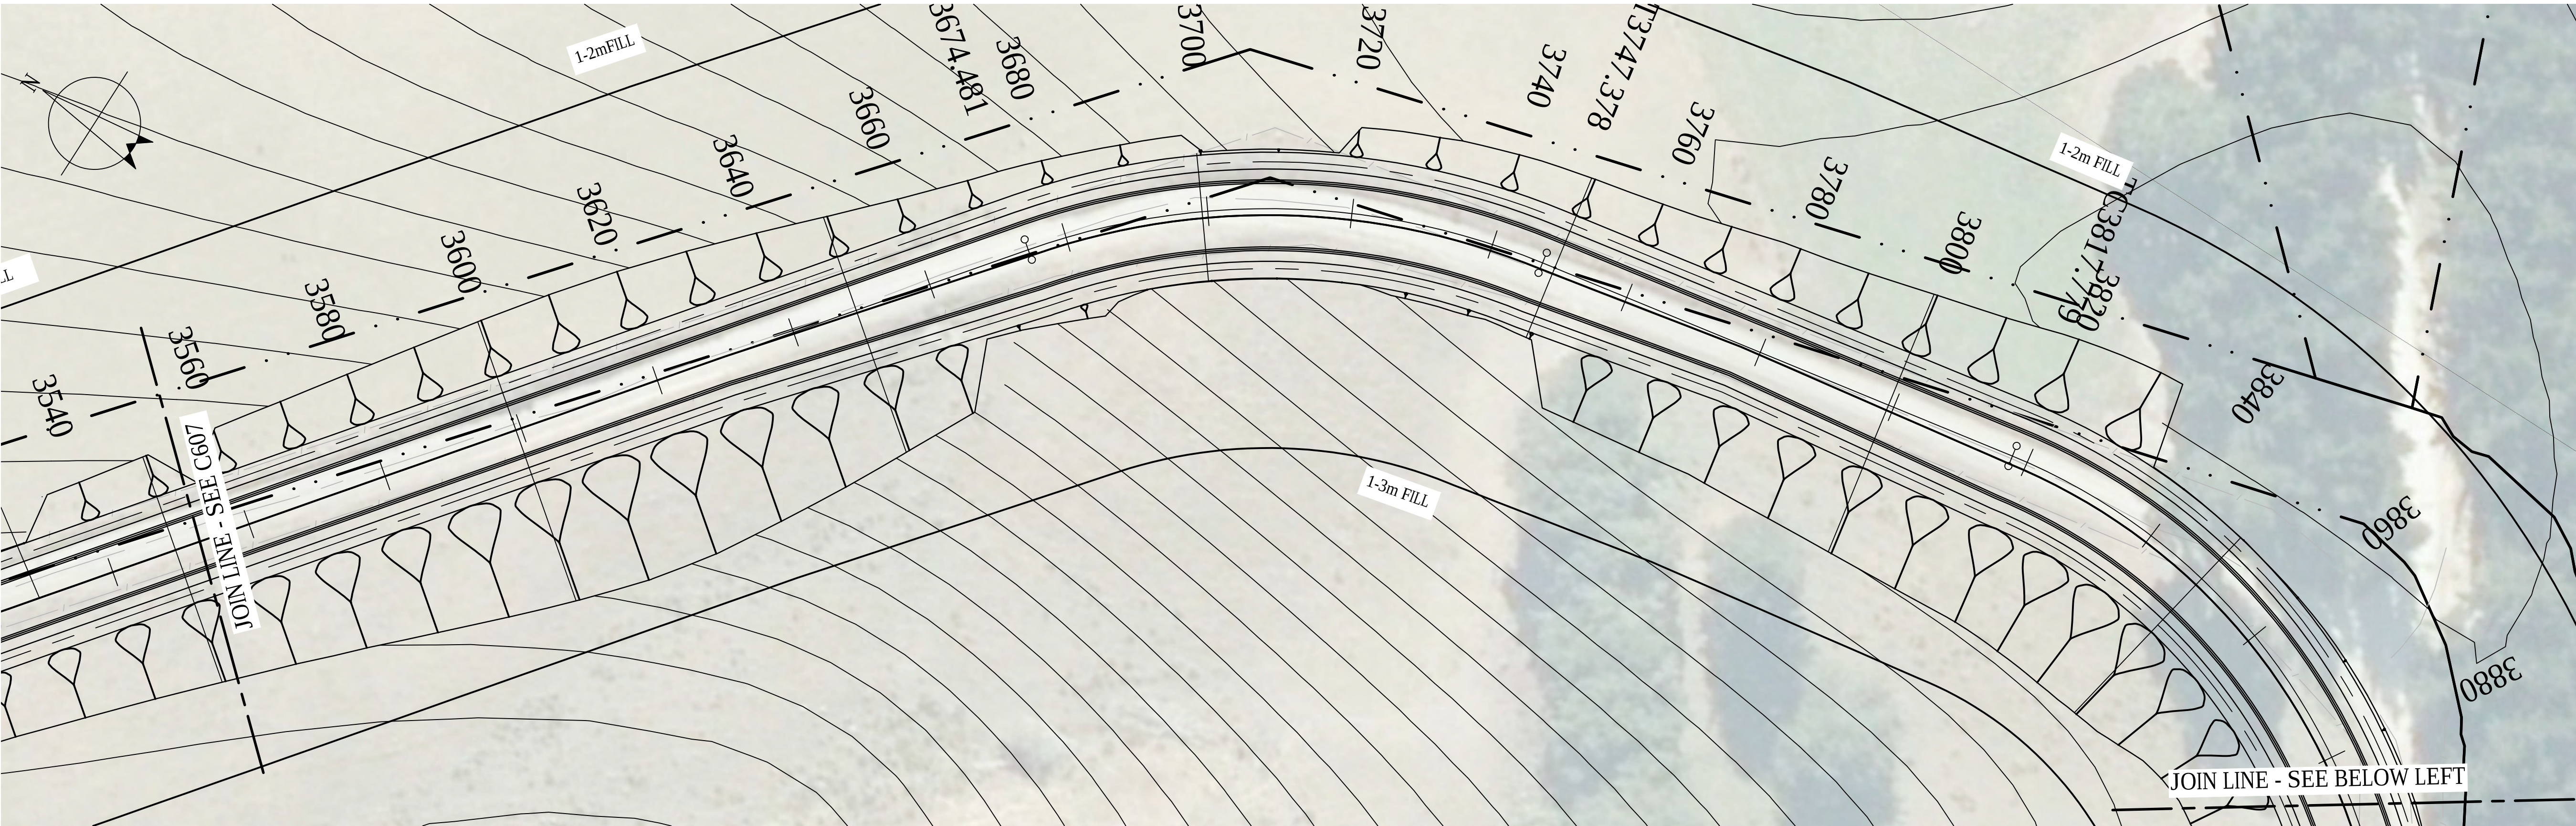

PROPOSED ROAD IMPROVEMENT CORRIDOR

SCALE 1:500

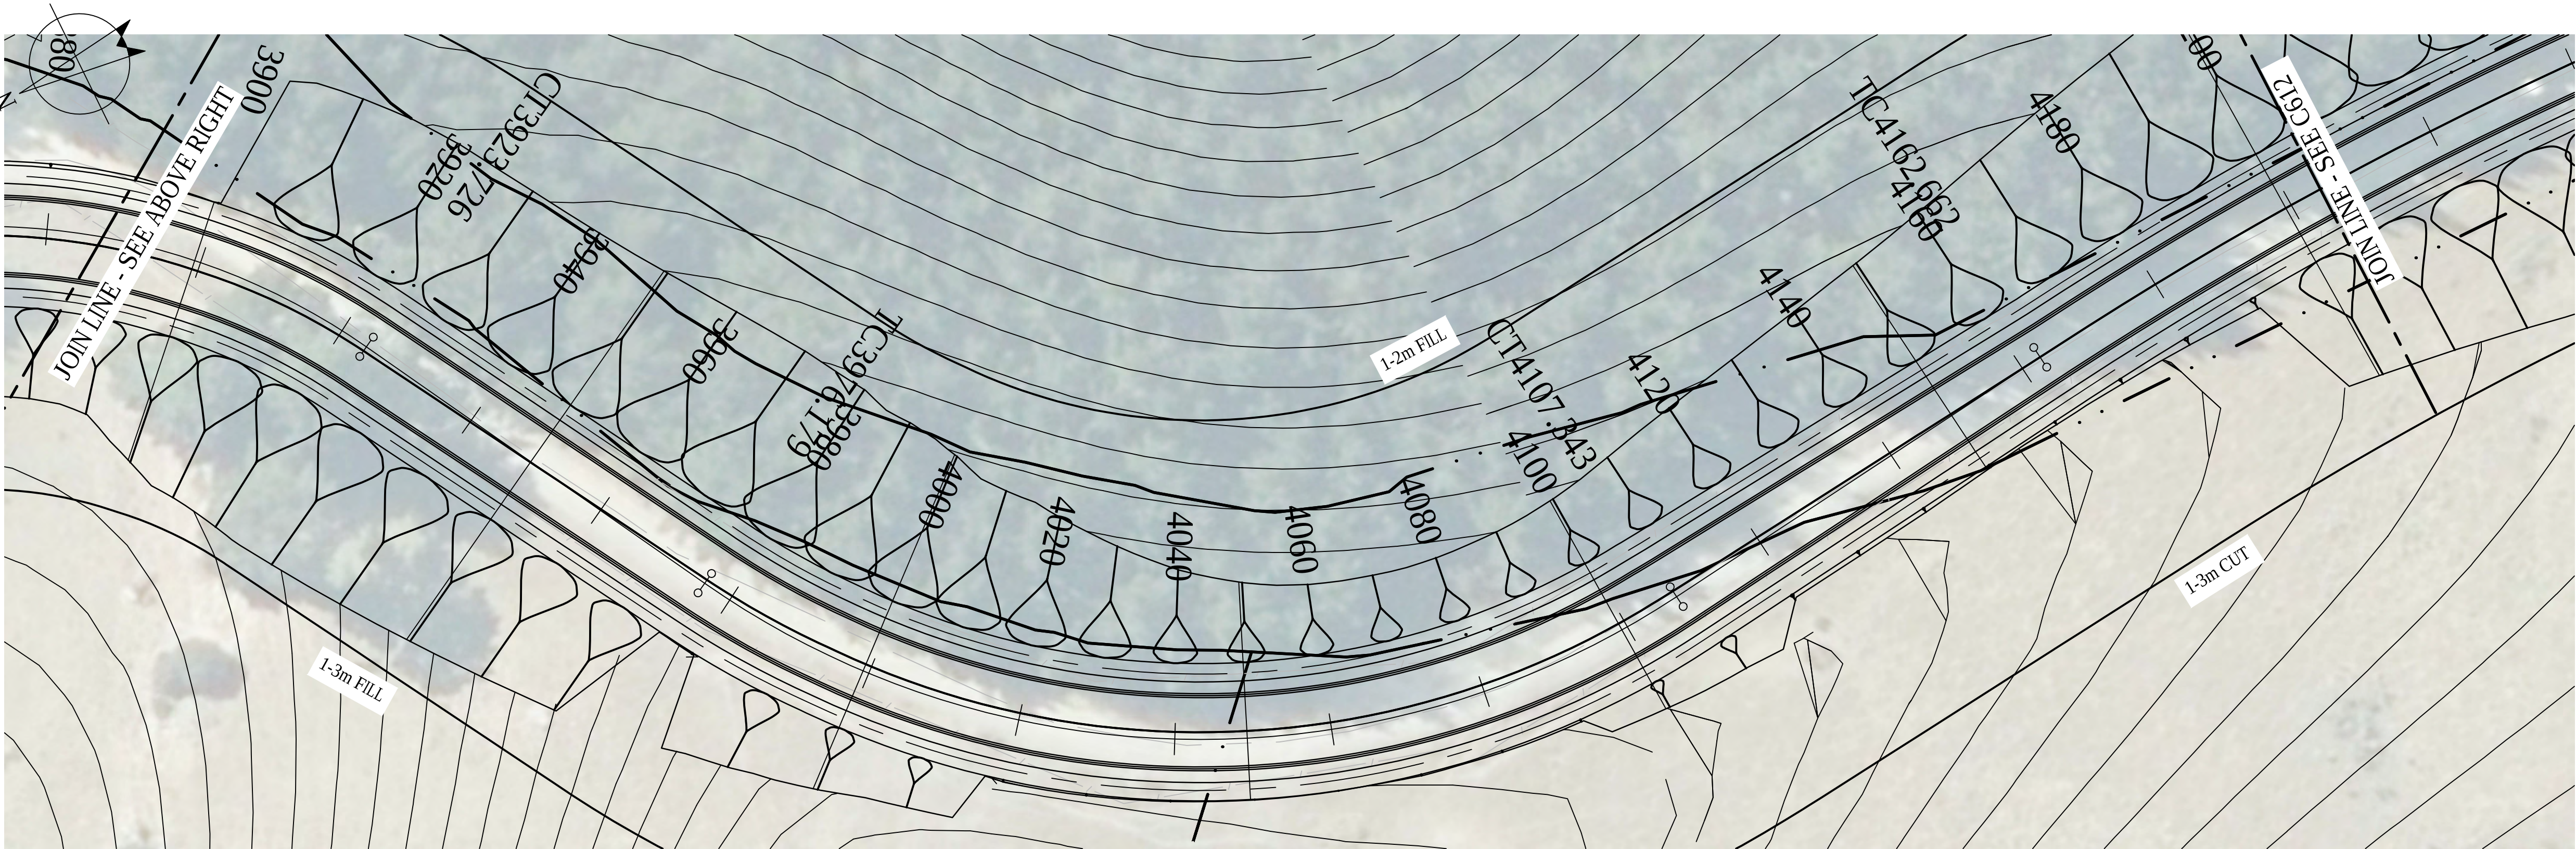


PROPOSED ROAD IMPROVEMENT CORRIDOR

SCALE 1:500

LEGEND:	
	PROPERTY BOUNDARY
	EXISTING FENCE
	INDICATIVE CENTERLINE
	PROPOSED ROAD
	CORRIDOR BOUNDARY
	EXTENT OF EARTHWORKS


FOR CONSENT
NOT FOR CONSTRUCTION

1	FOR CONSENT		SLP	NE*	SD*	14.08.20
No	Revision	Note: * indicates signatures on original issue of drawing or last revision of drawing	Drawn	Job Manager	Project Director	Date

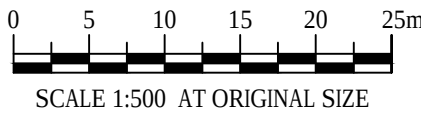


DO NOT SCALE	Drawn S. LEPAGE	Designer S. LE PAGE
GHD Limited Conditions of Use. This document may only be used by GHD's client (and any other person who GHD has agreed can use this document) for the purpose for which it was prepared and must not be used by any other person or for any other purpose.	Drafting Check v. LITH*	Design Check A. WHALEY*
	Approved (Project Director) S. DOUGLASS*	Date 14.08.2020
	Scale AS SHOWN	This Drawing must not be used for Construction unless signed as Approved

Client	DUNEDIN CITY COUNCIL
Project	SMOOTH HILL
Title	MCLARENS GULLY ROAD IMPROVEMENTS PLAN
Original Size	A1
Drawing No:	12506381-C611
Rev:	1

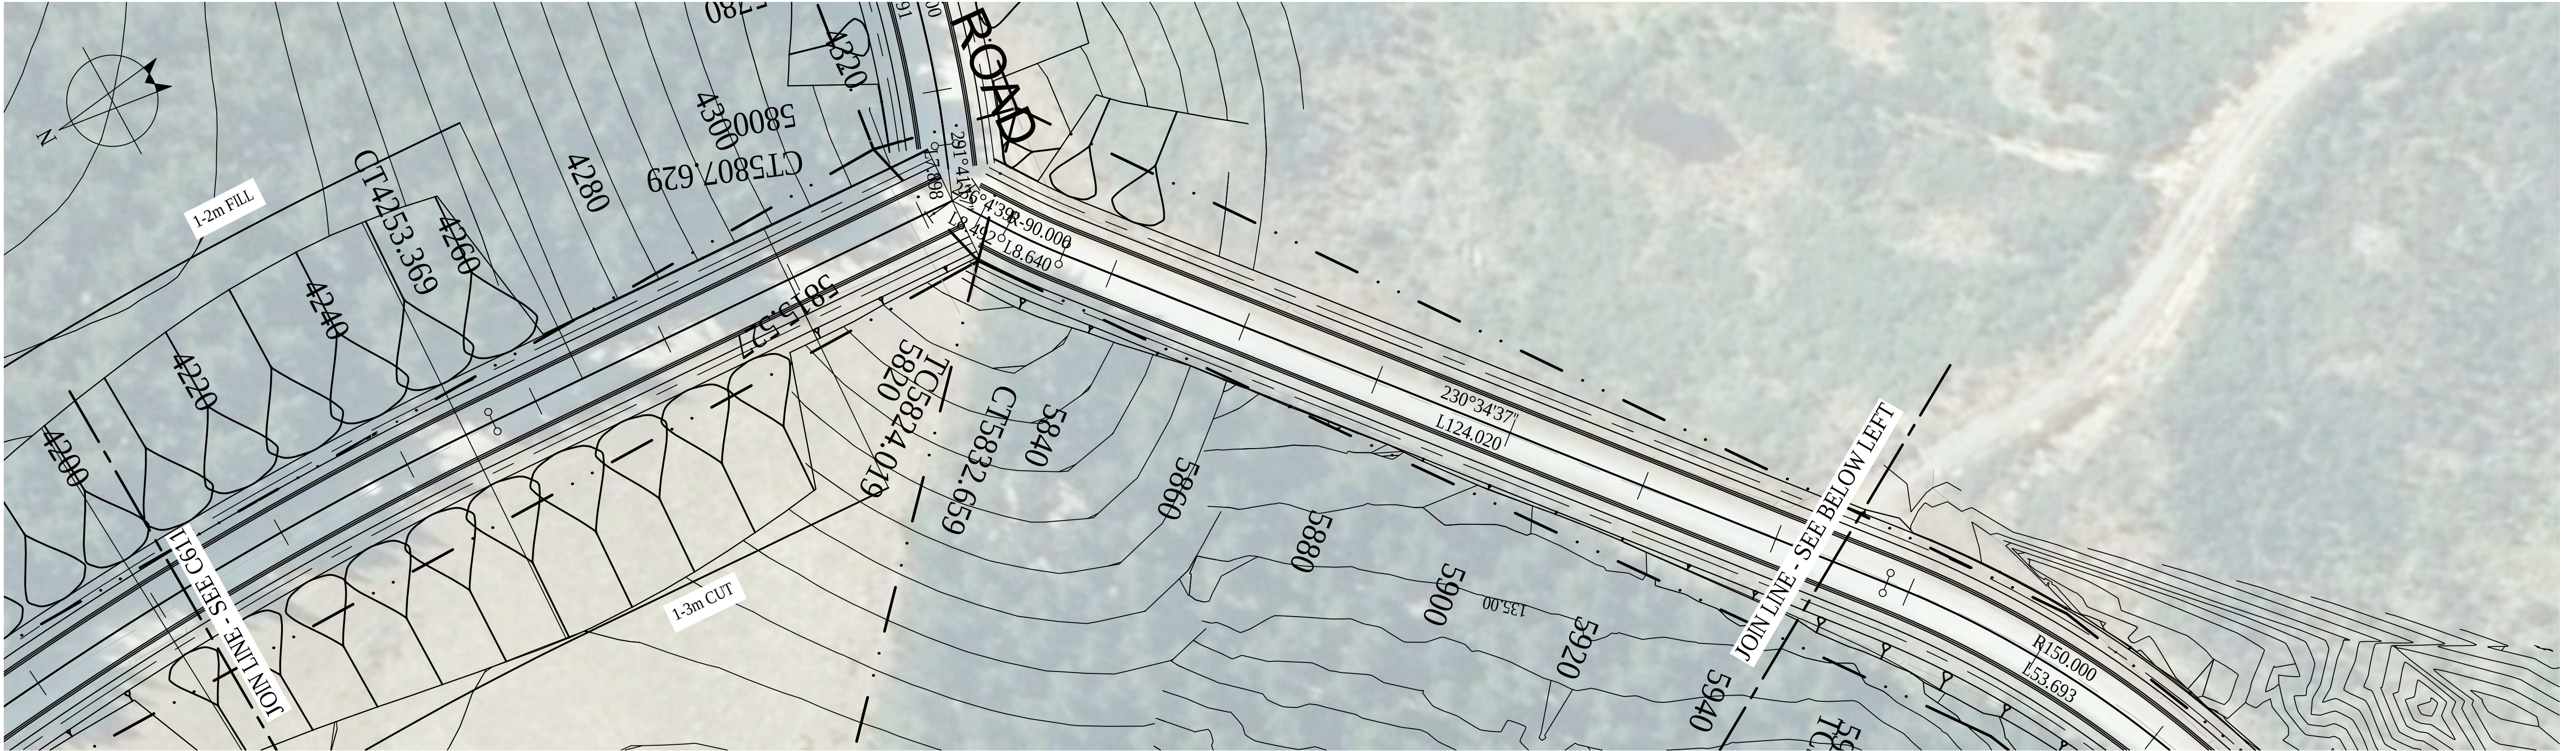

PROPOSED ROAD IMPROVEMENT CORRIDOR

SCALE 1:500

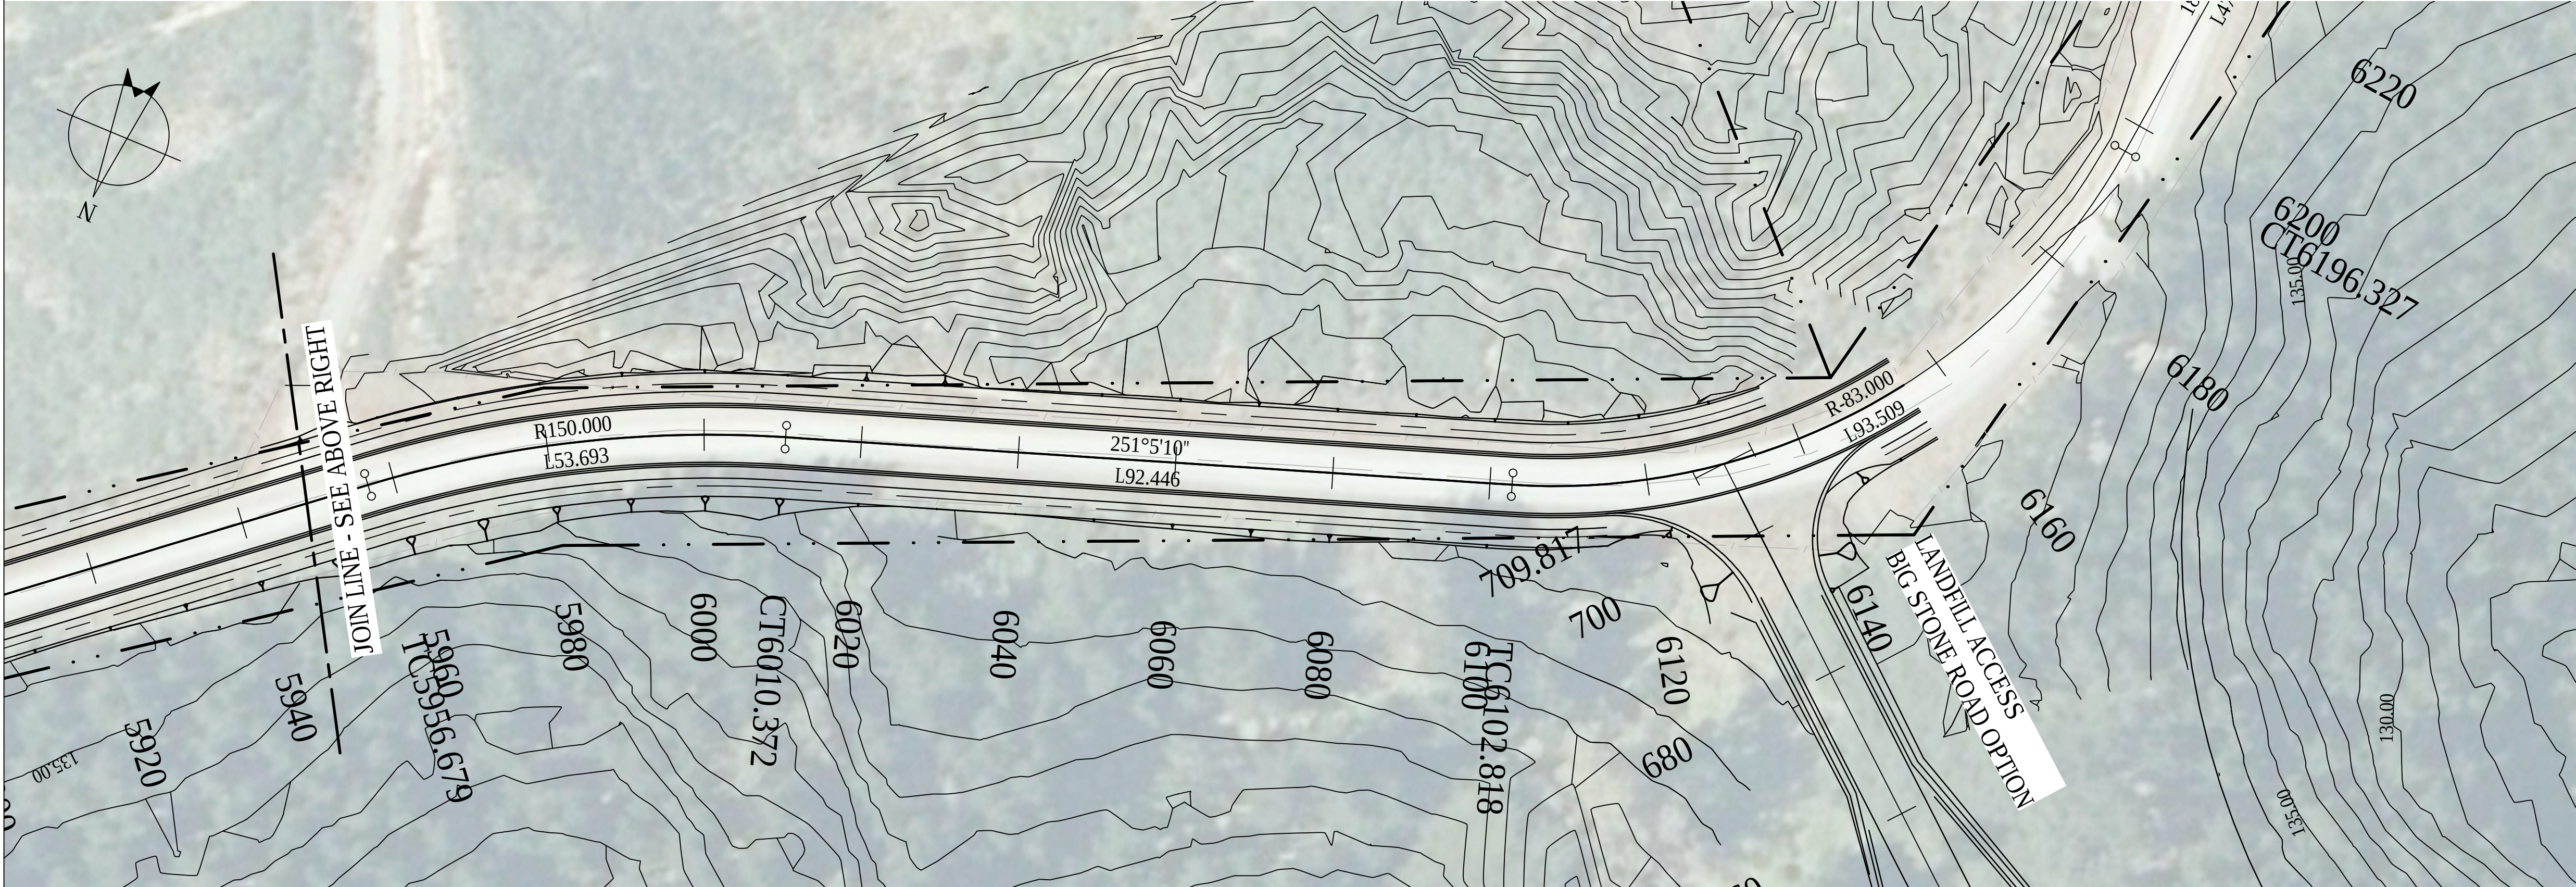


PROPOSED ROAD IMPROVEMENT CORRIDOR

SCALE 1:500

LEGEND:	
	PROPERTY BOUNDARY
	EXISTING FENCE
	INDICATIVE CENTERLINE
	PROPOSED ROAD
	CORRIDOR BOUNDARY
	EXTENT OF EARTHWORKS

FOR CONSENT
NOT FOR CONSTRUCTION

1	FOR CONSENT		SLP	NE*	SD*	14.08.20
No	Revision	Note: * indicates signatures on original issue of drawing or last revision of drawing	Drawn	Job Manager	Project Director	Date

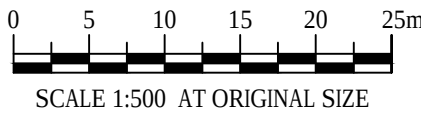


Level 3, 138 Victoria Street
Christchurch 8013, New Zealand
T 64 3 378 0900 F 64 3 370 8001
E chmail@ghd.com W www.ghd.com

DO NOT SCALE

GHD Limited
Conditions of Use.
This document may only be used by
GHD's client (and any other person who
GHD has agreed can use this document)
for the purpose for which it was prepared
and must not be used by any other
person or for any other purpose.

Drawn	S. LE PAGE	Designer	S. LE PAGE
Drafting Check	V. LITH*	Design Check	A. WHALEY*
Approved (Project Director)	S. DOUGLASS*	Date	14.08.2020
Scale	AS SHOWN	This Drawing must not be used for Construction unless signed as Approved	


Client	DUNEDIN CITY COUNCIL
Project	SMOOTH HILL
Title	MCLARENS GULLY ROAD IMPROVEMENTS PLAN
Original Size	A1
Drawing No:	12506381-C612
Rev:	1

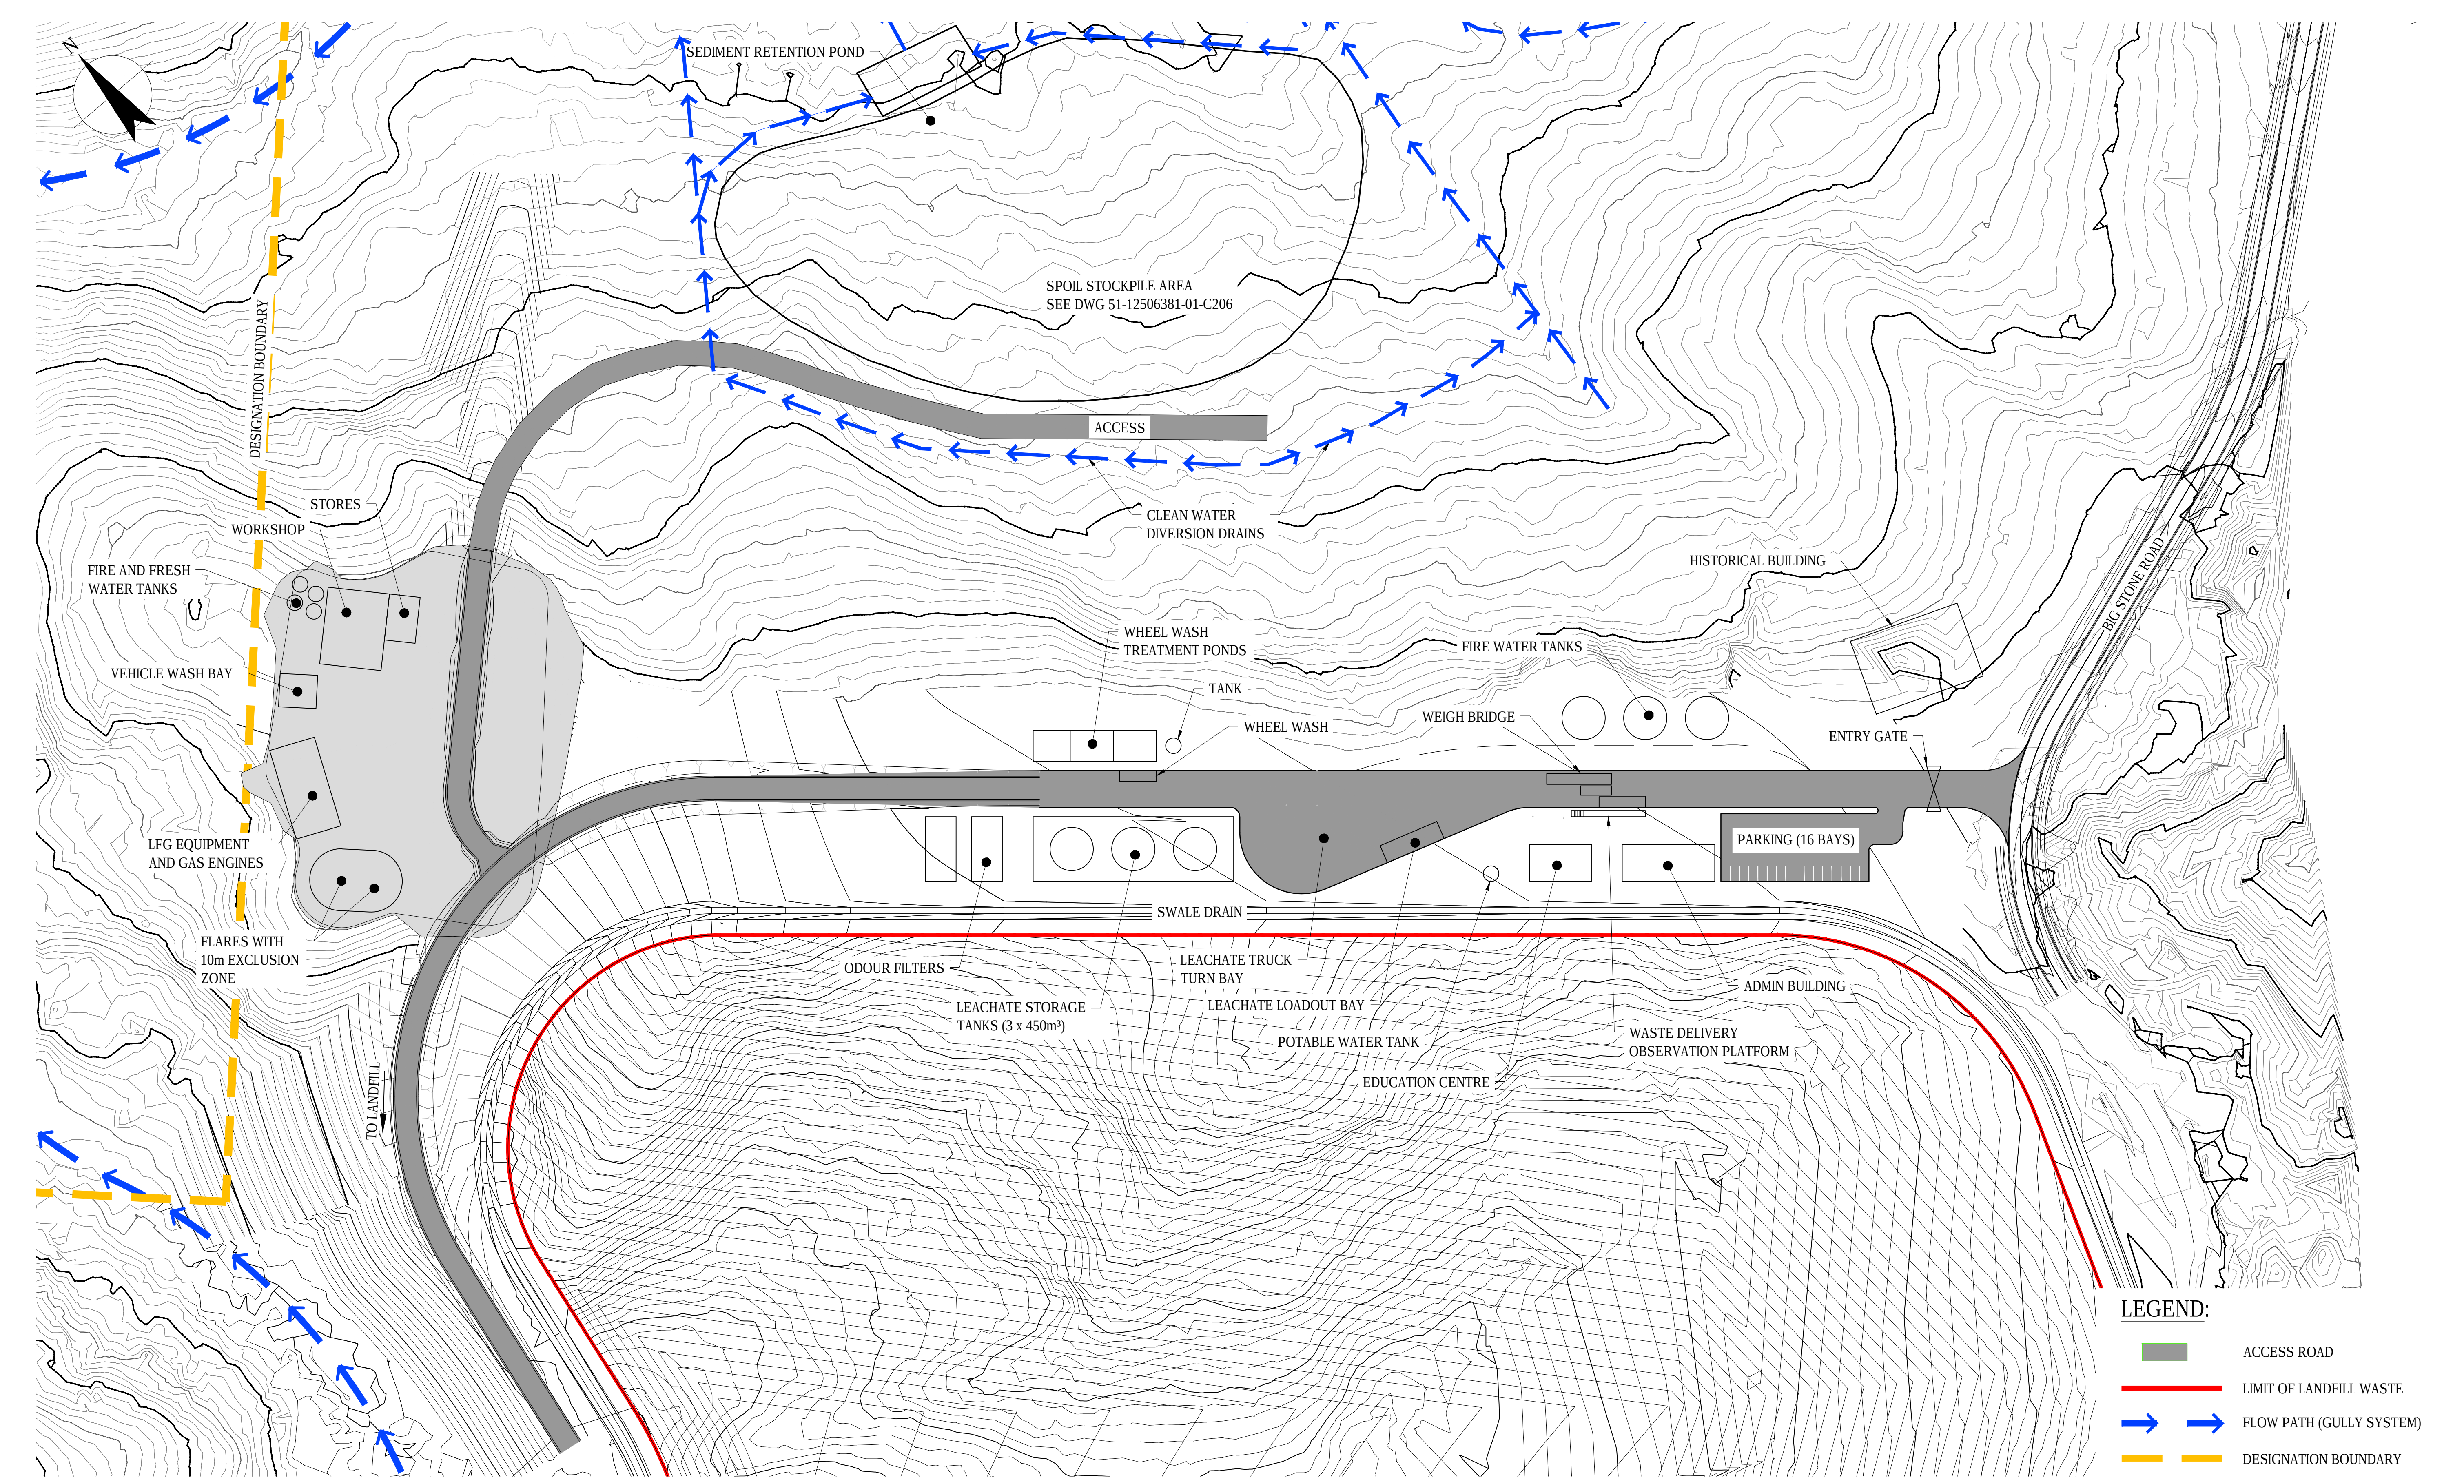

- LEGEND:**
- ACCESS ROAD
 - LIMIT OF LANDFILL WASTE
 - FLOW PATH (GULLY SYSTEM)
 - DESIGNATION BOUNDARY



**FOR CONSENT
NOT FOR CONSTRUCTION**

1	FOR CONSENT		RK	RC*	SD*	14.08.20
No	Revision	Note: * indicates signatures on original issue of drawing or last revision of drawing	Drawn	Job Manager	Project Director	Date

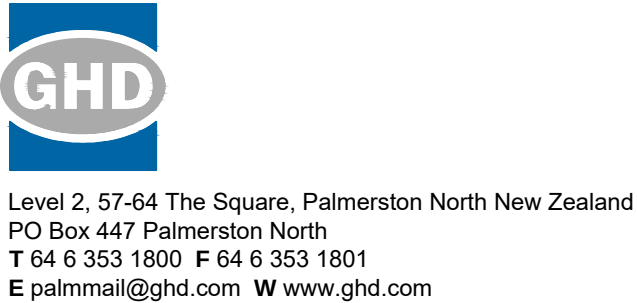


DO NOT SCALE	Drawn S. LE PAGE	Designer R. COOMBE
GHD Pty Ltd Conditions of Use. This document may only be used by GHD's client (and any other person who GHD has agreed can use this document) for the purpose for which it was prepared and must not be used by any other person or for any other purpose.	Drafting Check V.LITH*	Design Check N.ELDRED*
	Approved (Project Director) S.DOUGLAS*	Date 14.08.2020
	Scale AS SHOWN	This Drawing must not be used for Construction unless signed as Approved

Client	DUNEDIN CITY COUNCIL
Project	SMOOTH HILL LANDFILL
Title	LANDFILL FACILITIES PLAN BIG STONE ROAD ACCESS OPTION
Original Size	A1
Drawing No:	51-12506381-01-C702
Rev:	1

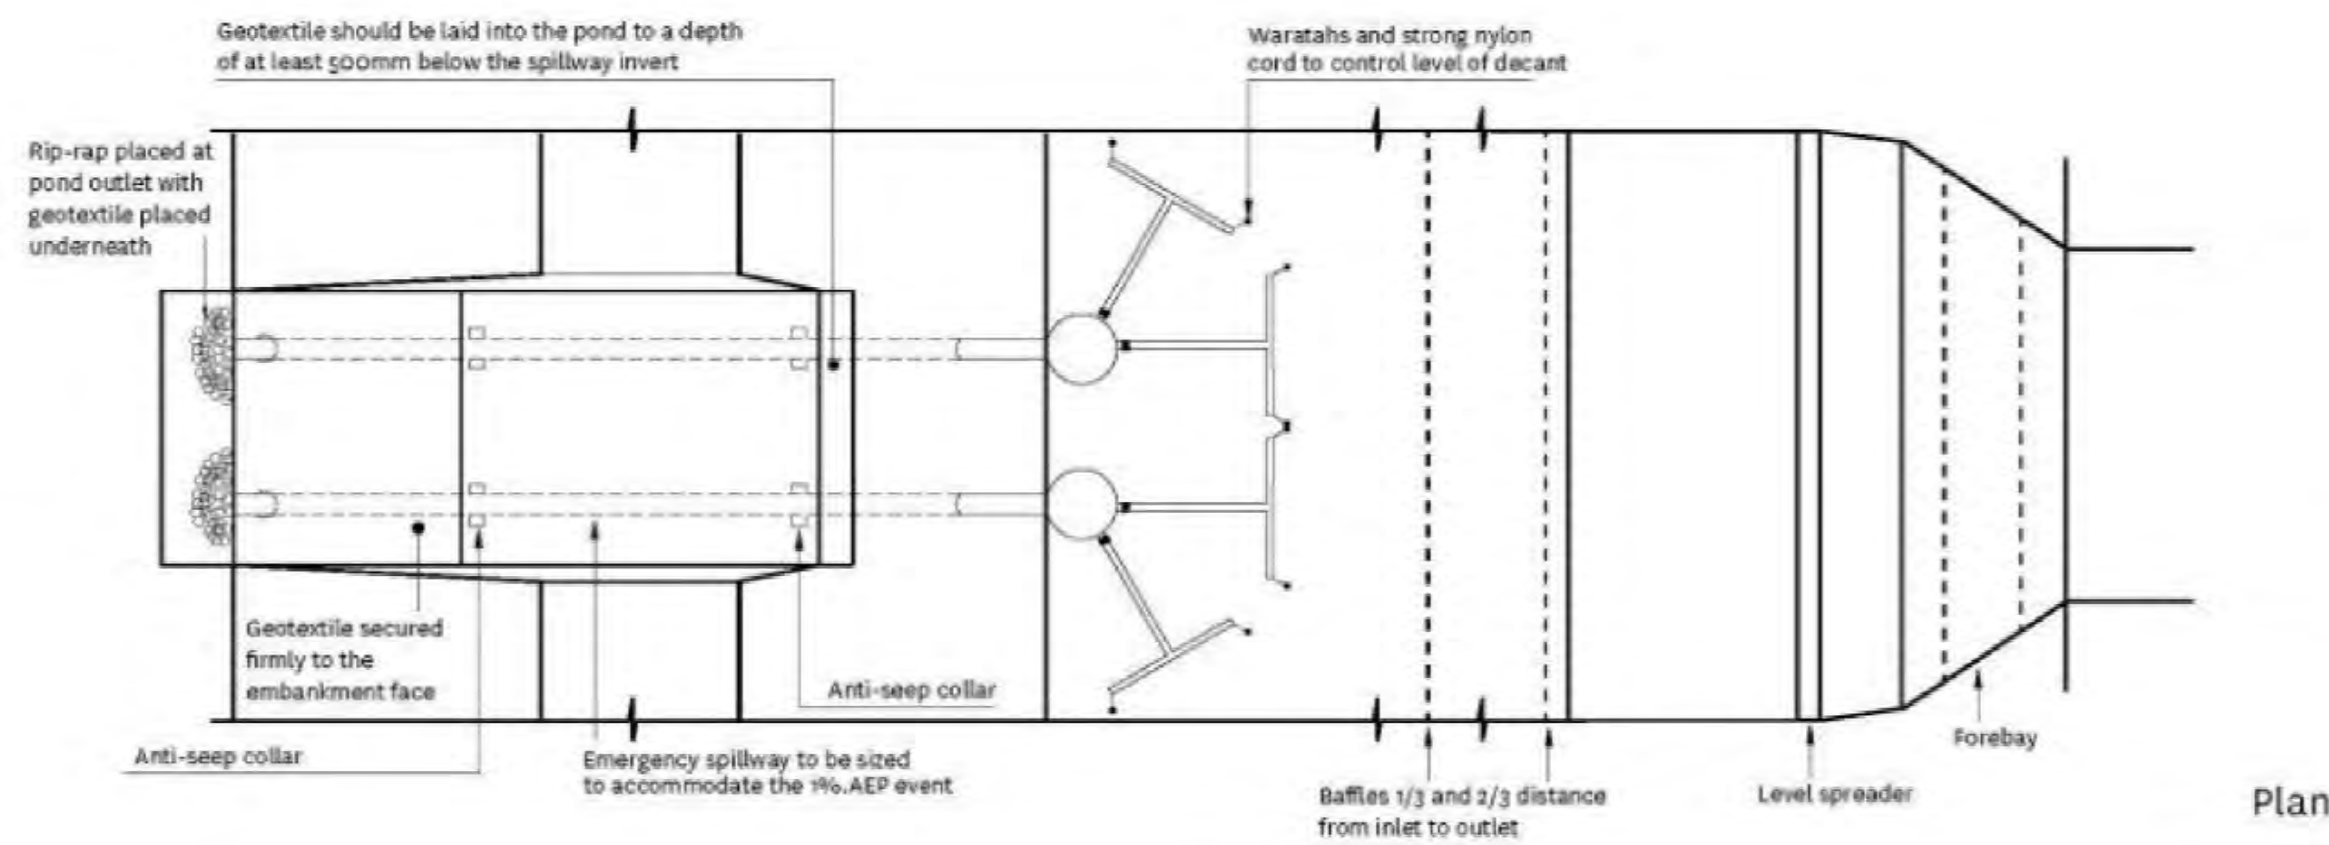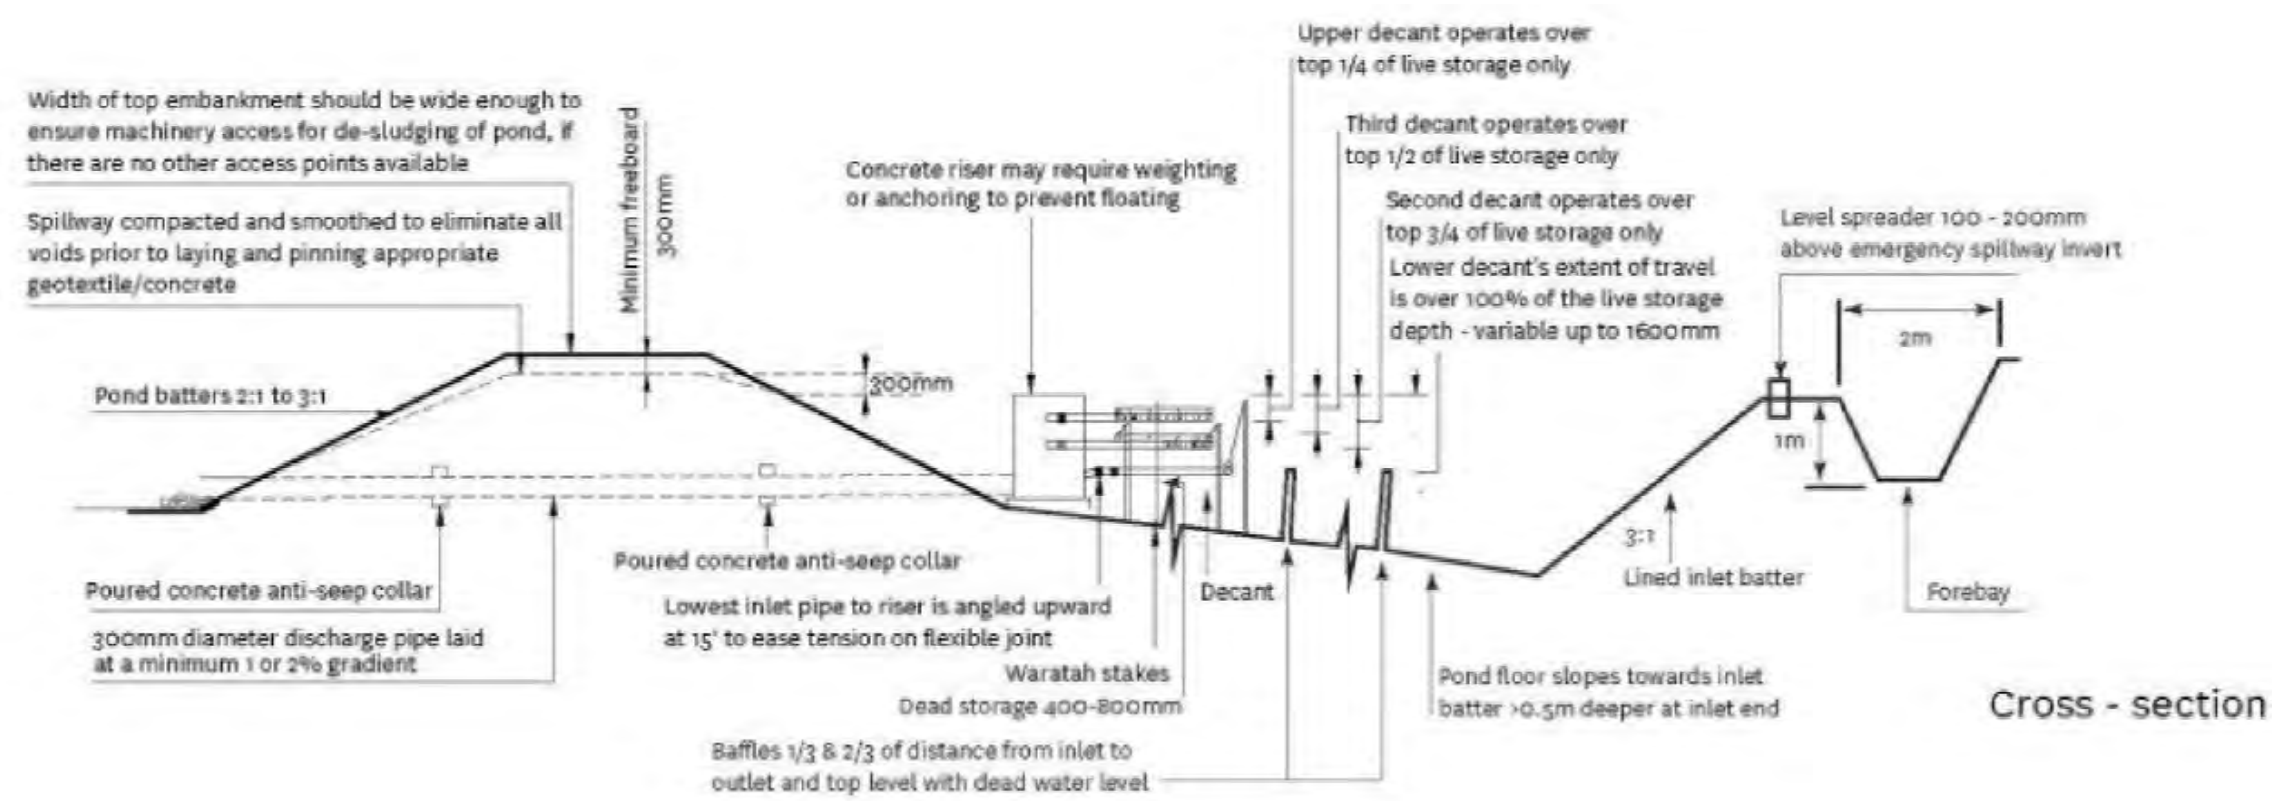

GENERIC SEDIMENTATION POND (SUBJECT TO SPECIFIC DESIGN)

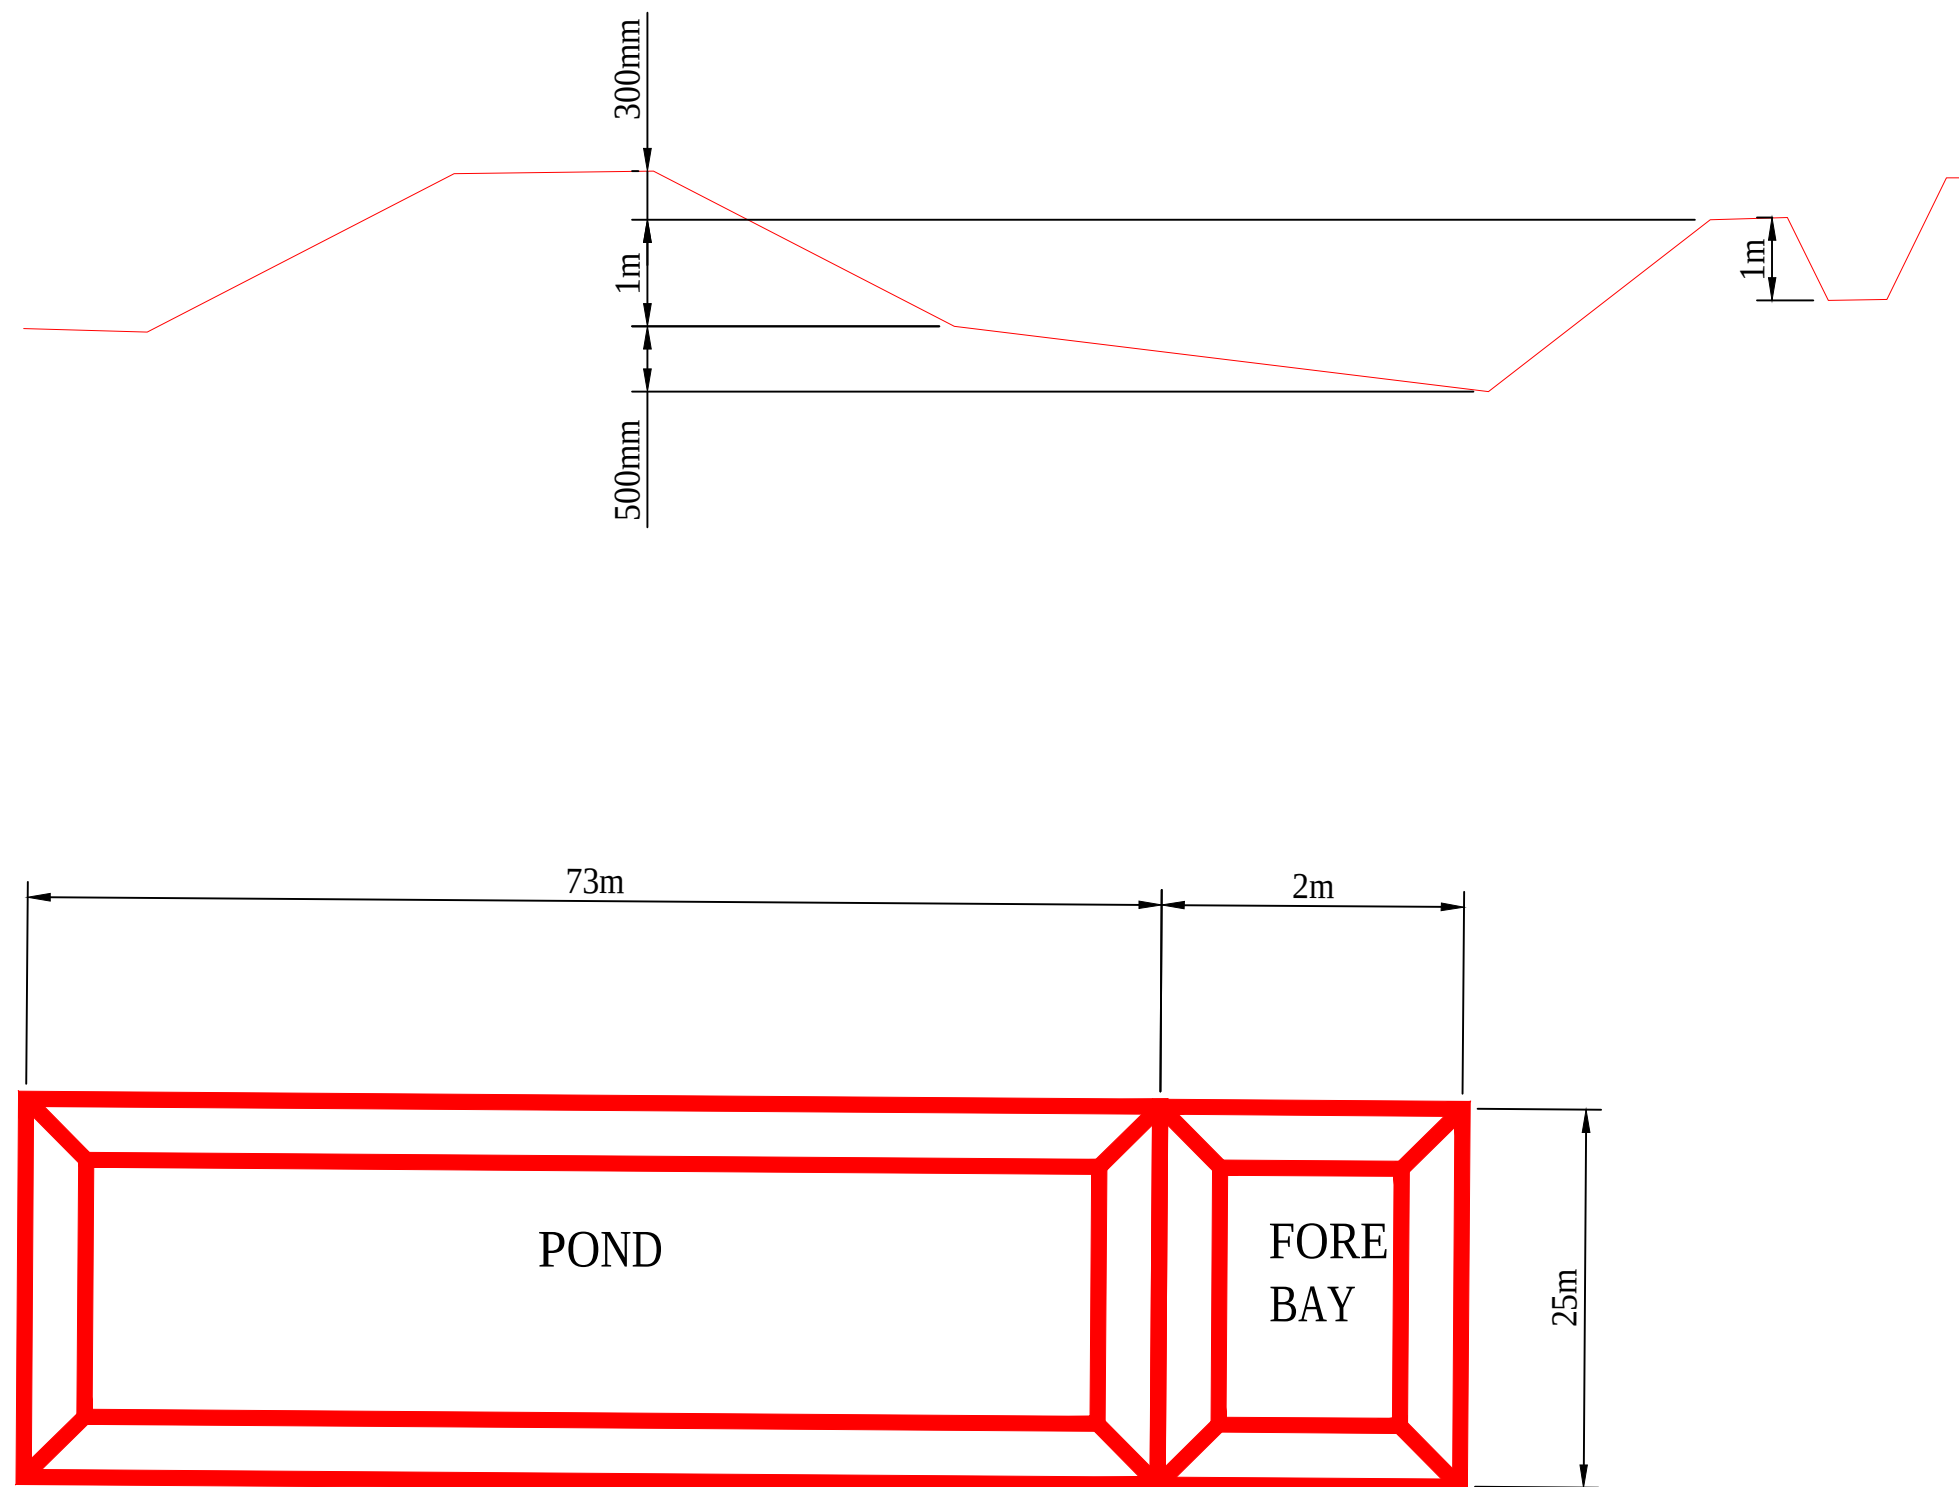

STAGE 1 SEDIMENT POND DIMENSIONS

FOR CONSENT
NOT FOR CONSTRUCTION

1	FOR CONSENT	RK	RC*	SD*	14.08.20
No	Revision	Note: * indicates signatures on original issue of drawing or last revision of drawing	Drawn	Job Manager	Project Director



Level 3, GHD Centre
27 Napier Street, Freemans Bay, Auckland 1011 New Zealand
T 64 9 370 8000 F 64 9 370 8001
E akimail@ghd.com W www.ghd.com

DO NOT SCALE	Drawn R.KARAVAKI	Designer R.COOMBE	Client	DUNEDIN CITY COUNCIL	
Conditions of Use: This document may only be used by GHD's client (and any other person who GHD has agreed can use this document) for the purpose for which it was prepared and must not be used by any other person or for any other purpose.	Drafting Check V.LITH*	Design Check N.ELDRED*	Project	SMOOTH HILL LANDFILL	
	Approved (Project Director)	S.DOUGLAS*	Title	EXAMPLE OF SEDIMENT CONTROL	
	Date	14.08.2020		STANDARD DETAILS	
	Scale AS SHOWN	This Drawing must not be used for Construction unless signed as Approved		Original Size A1	Drawing No: 51-12506381-01-C804

