



PROPOSED ALBANY BLOCK CYCLE LANE TREATMENT
SCALE 1:250

FOR INFORMATION
NOT FOR CONSTRUCTION

FOR INFORMATION				
No.	Revision	By	Chk	Appd

Original Scale (A1) 1:250 Reduced Scale (A3) 1:500	Design Drawn Dig Verifier Dig Check * Refer to Revision 1 for Original Signature	Approved For Construction* Date
---	--	------------------------------------



Client: **DUNEDIN CITY COUNCIL** kaunihera a-rohe o Ōtepoti

Project: **DCC SAFER STREETS**

Title: **GEORGE ST - BANK ST
PROPOSED ALBANY BLOCK
SHEET 1 OF 1**

Discipline: CIVIL ENGINEERING	Rev: A
Drawing No: 3338541-200-CA-K3001	



LEGEND

PR LINE MARKING

PR KERB AND CHANNEL

PR KASSEL KERB

PR RAISED PLATFORM


PR PLATFORM RAMP

PR LANDSCAPING

PR FOOTPATH

DRIVEWAY

PR TACTILE PAVERS

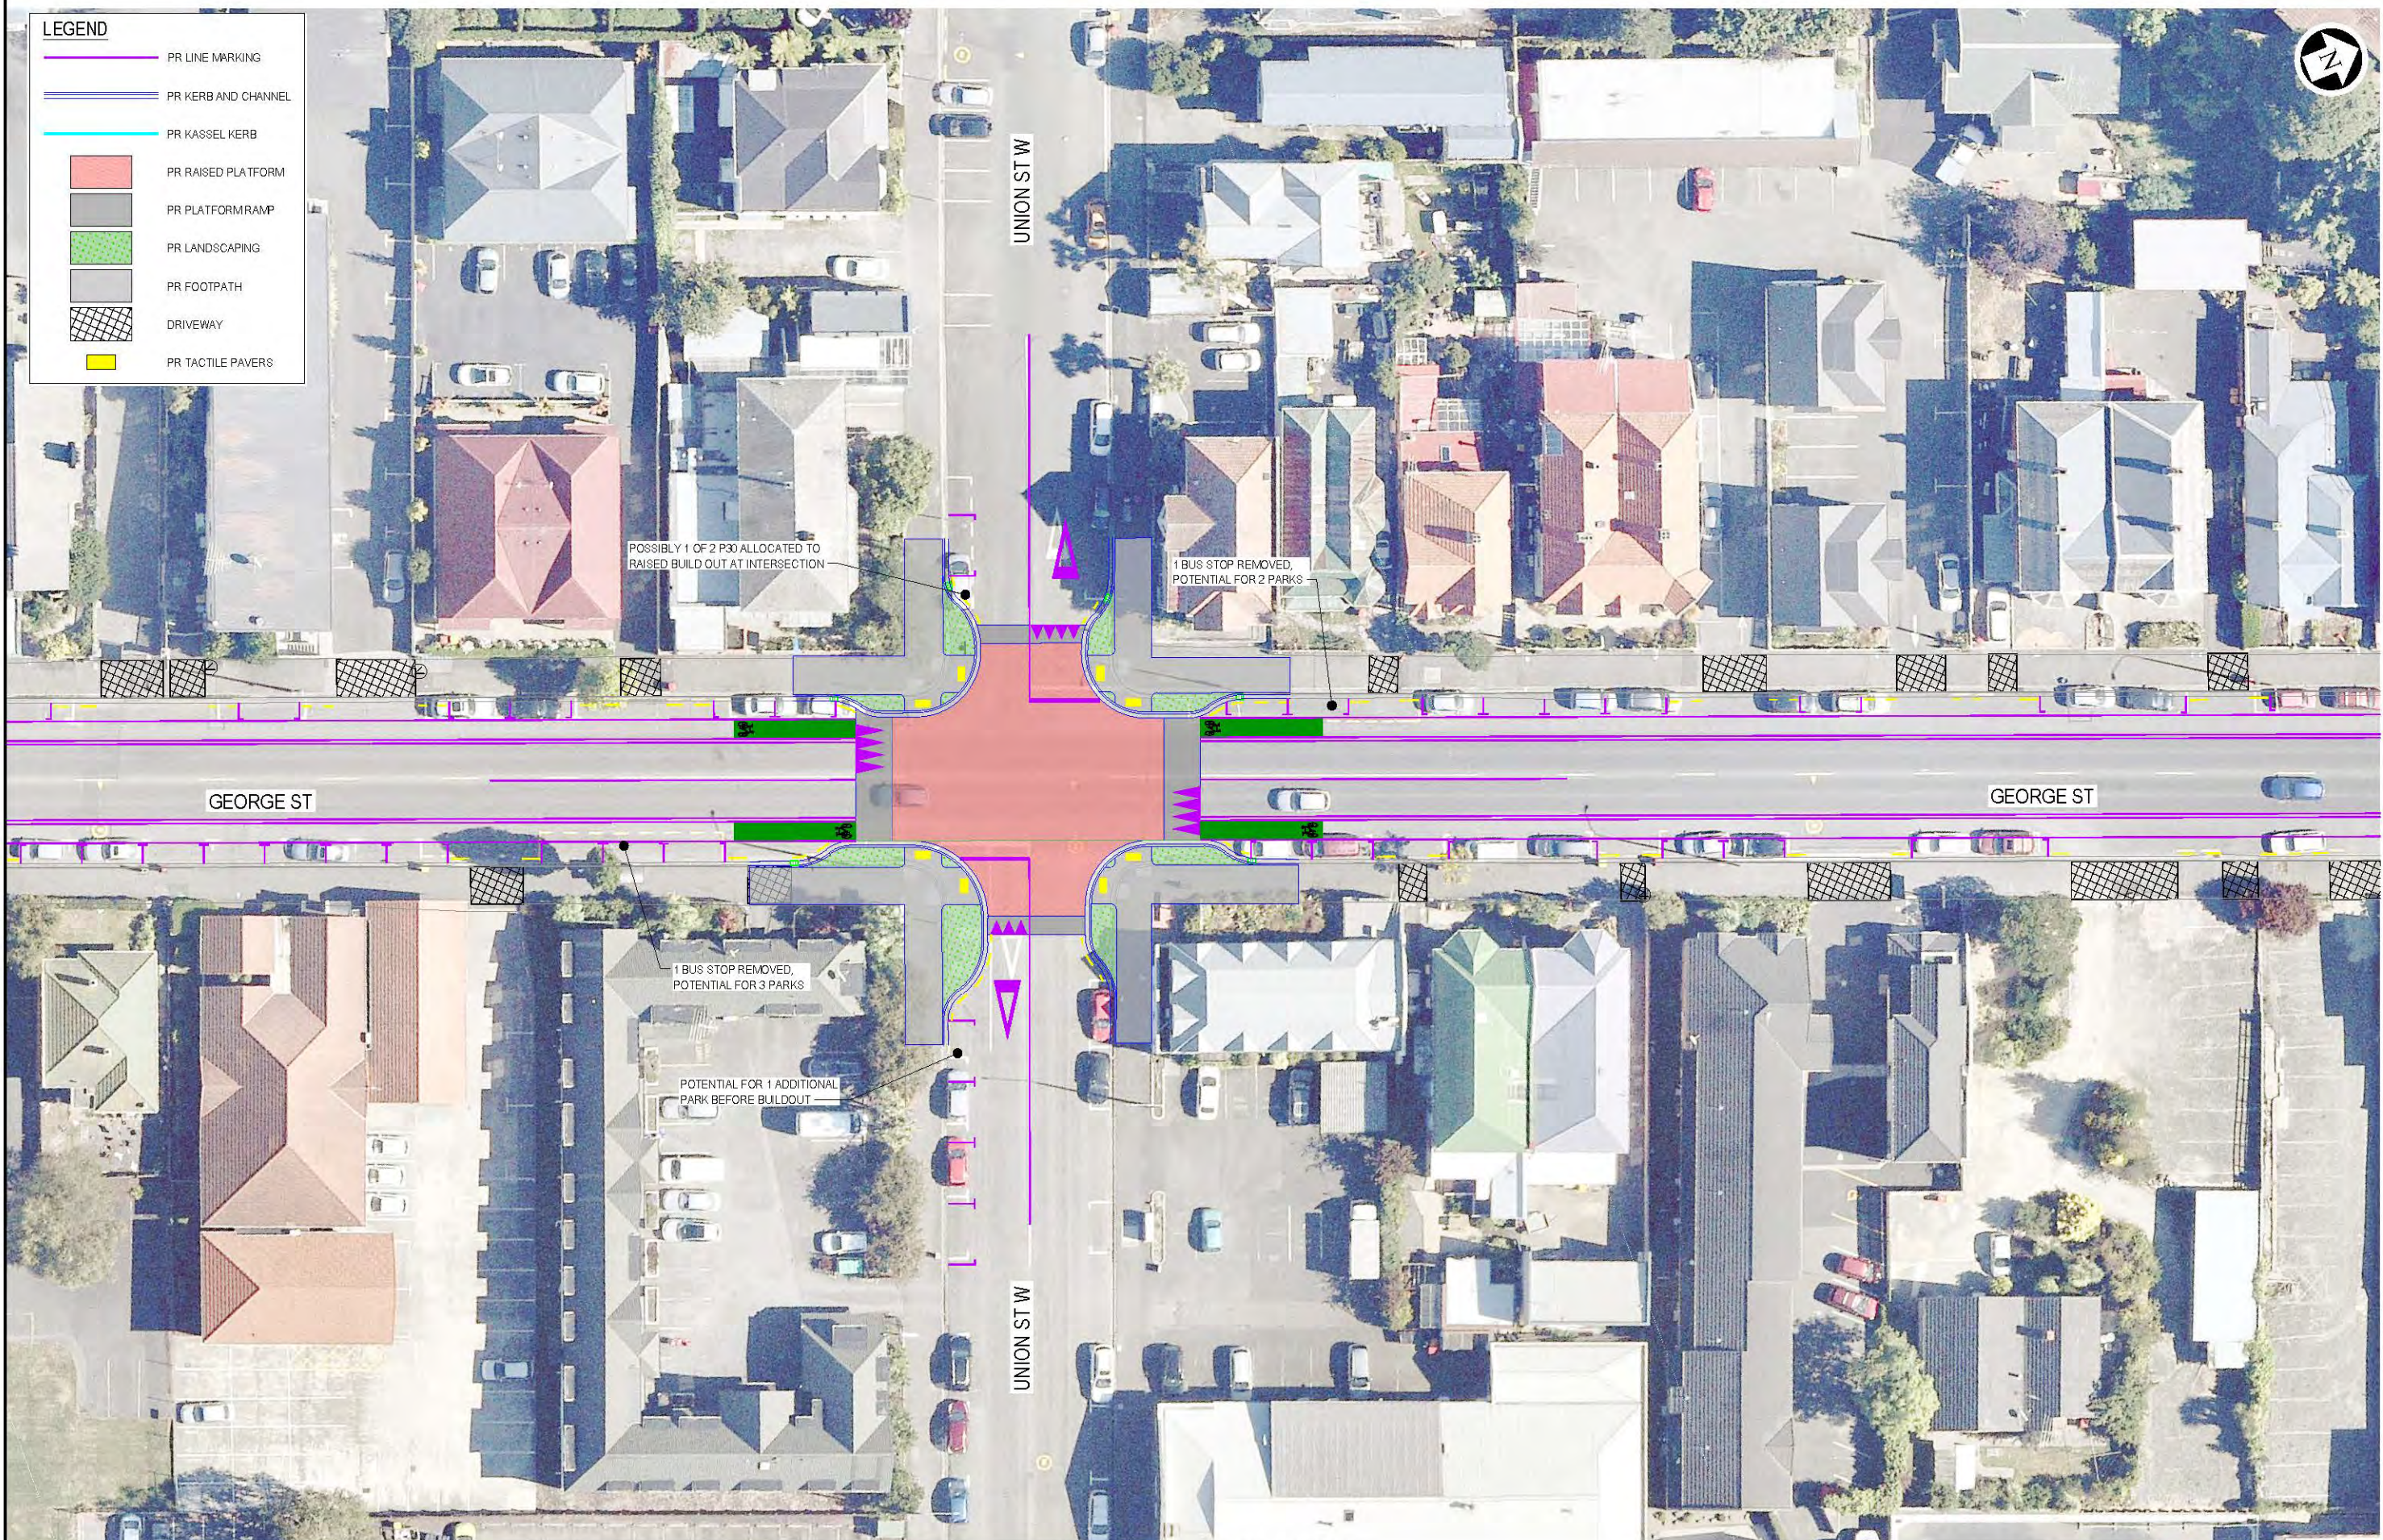

UNION ST INTERSECTION CONCEPT
SCALE 1:250

**FOR INFORMATION
NOT FOR CONSTRUCTION**

A	FOR INFORMATION								
No.	Revision	By	Chk	Appd	Date				

Original Scale (A1)	Design			Approved For Construction*
1:250	Drawn			Date
Reduced Scale (A3)	Design Checker			
1:500	1:500			
	* Refer to Revision 1 for Original Signature			



Client:


DUNEDIN CITY COUNCIL

kaunihera
a-rohe o
Ōtepoti

Project: DCC SAFER STREETS

Title: GEORGE ST - BANK ST
PROPOSED CYCLE LANE LAYOUT
SHEET 2 OF 11

Discipline	CIVIL ENGINEERING
Drawing No.	3338541-200-CA-K2002
Rev.	A

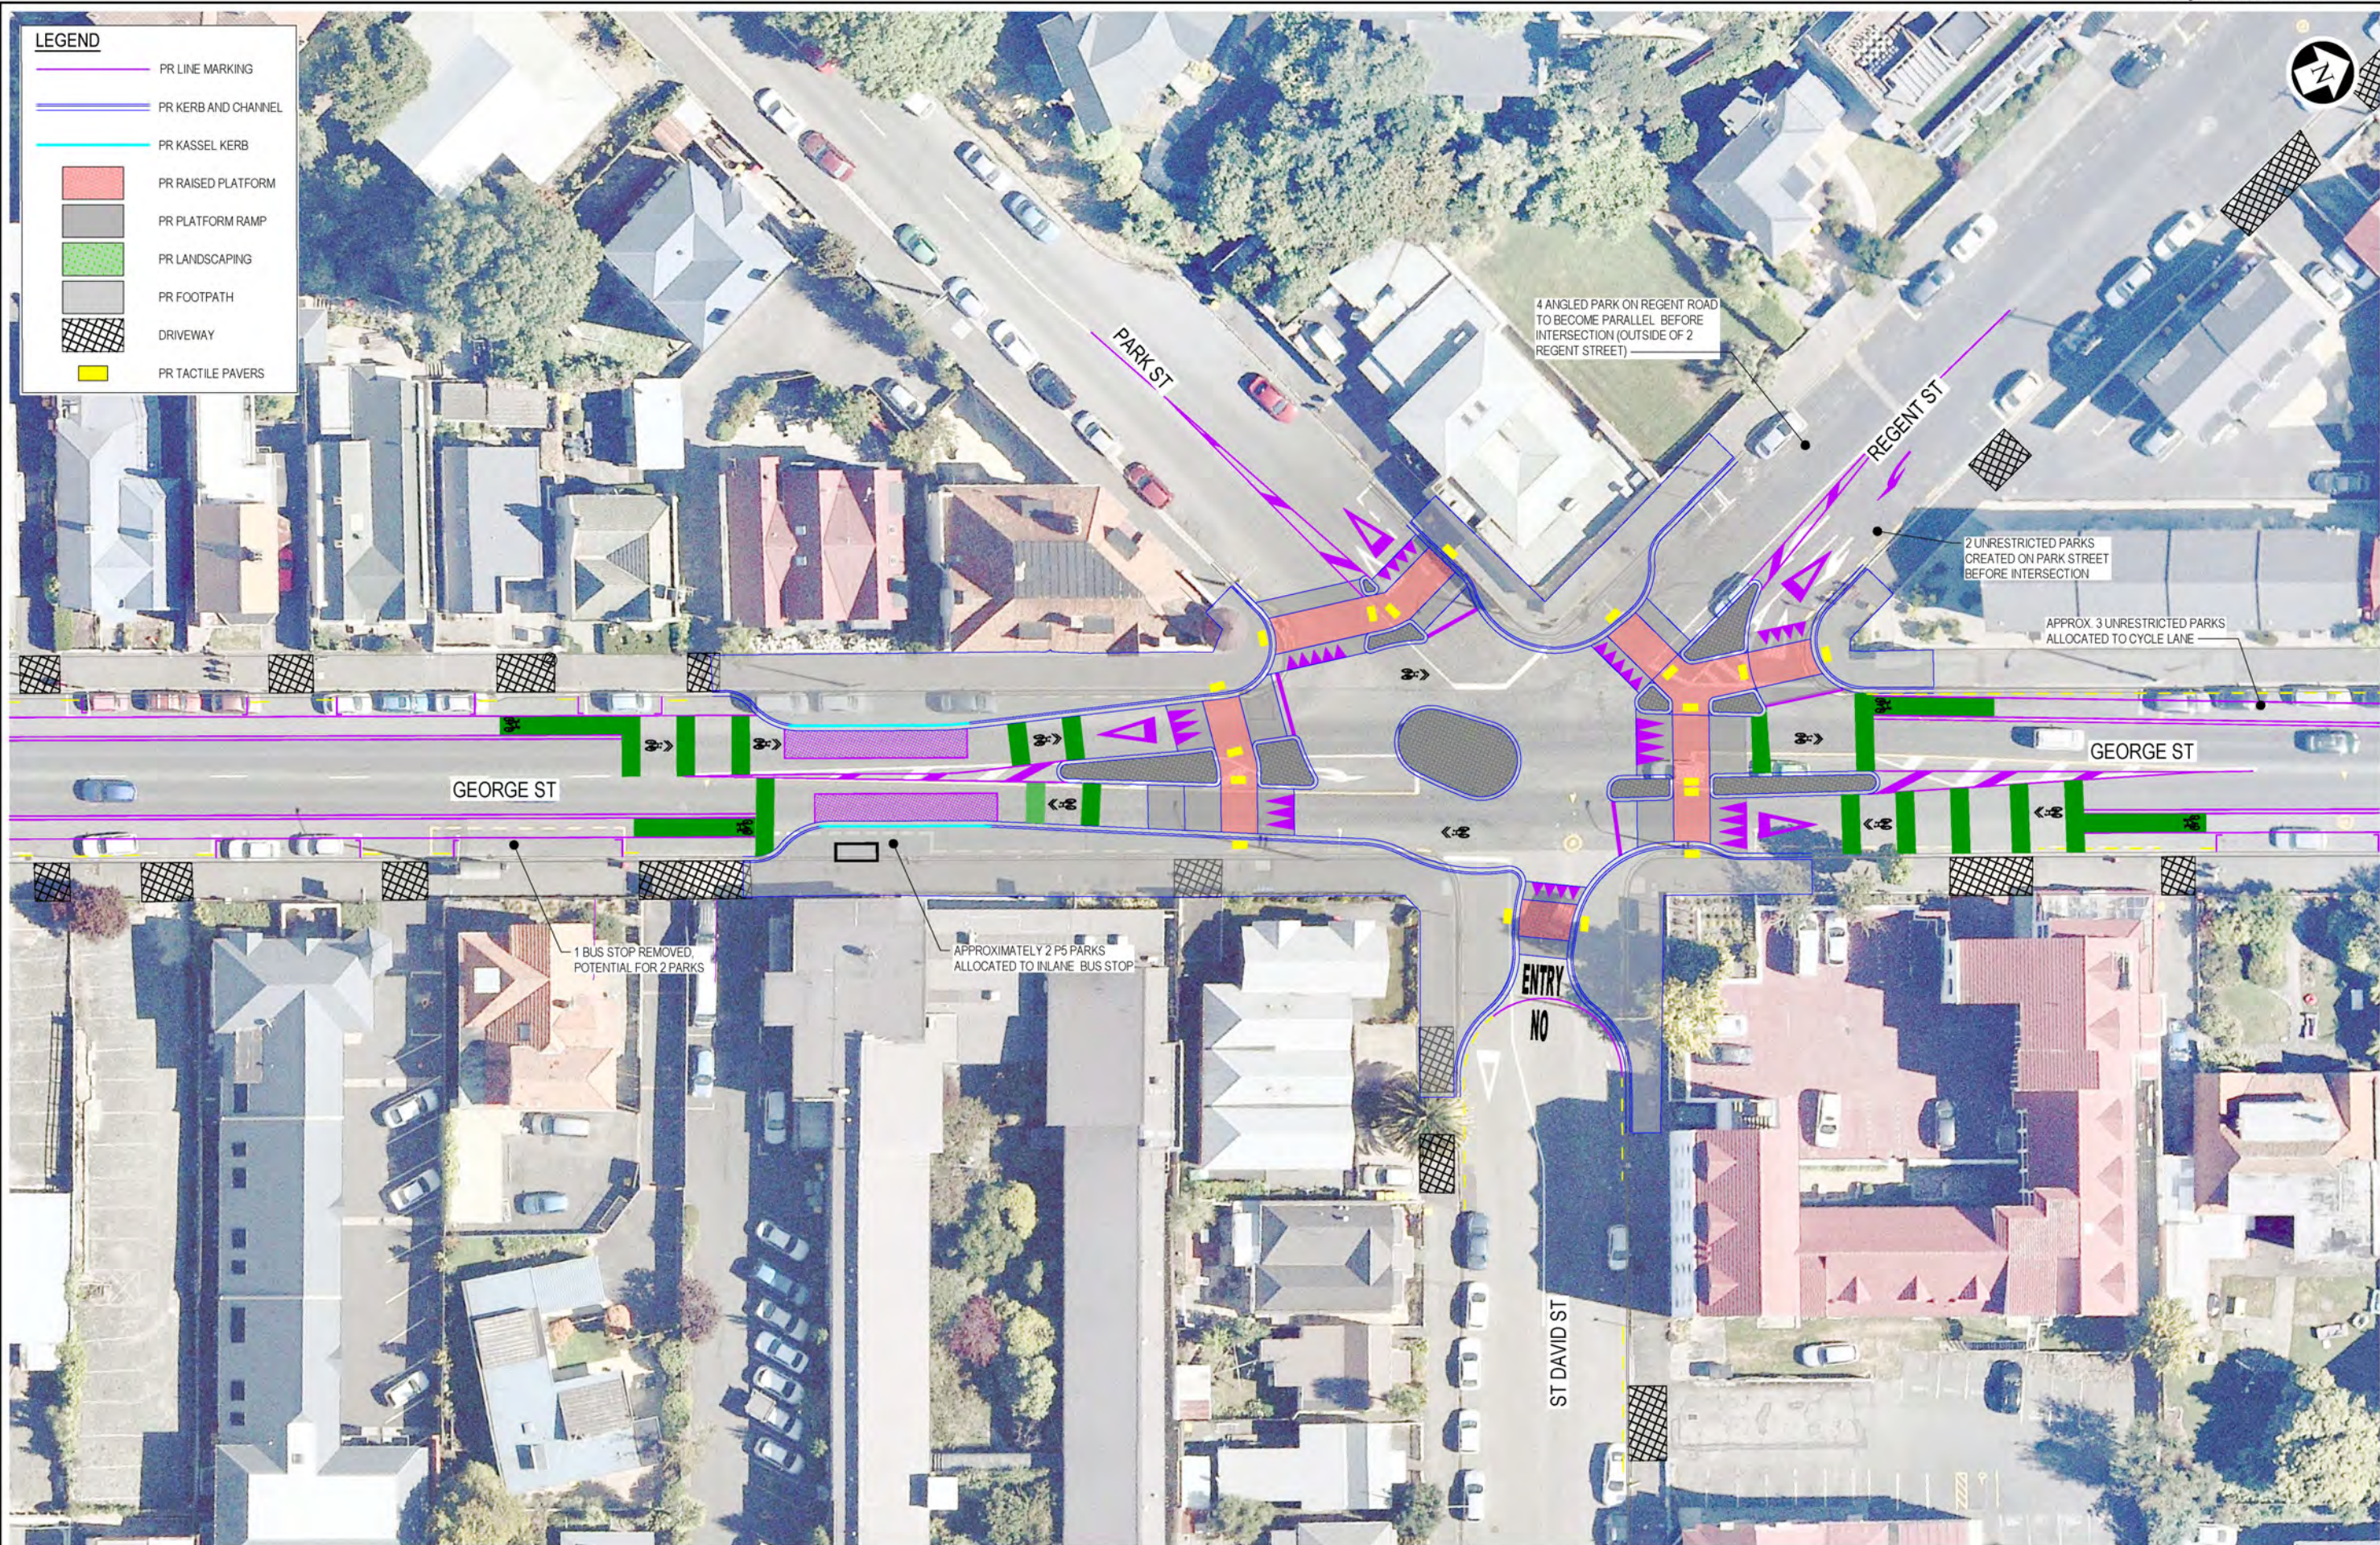

REGENT ST / PARK ST / ST DAVID ST INTERSECTION CONCEPT
SCALE 1:250

FOR INFORMATION
NOT FOR CONSTRUCTION

FOR INFORMATION					
No.	Revision	By	Chk	Appd	Date

Original Scale (A1)	Design	Approved For Construction*
1:250	Drawn	
Reduced Scale (A3)	Dwg Verifier	
1:500	Dwg Check	
	* Refer to Revision 1 for Original Signature	



Client: DCC SAFER STREETS

Title: GEORGE ST - BANK ST
PROPOSED CYCLE LANE LAYOUT
SHEET 3 OF 11

Discipline	CIVIL ENGINEERING
Drawing No.	3338541-200-CA-K2003
Rev.	A



DUNDAS ST INTERSECTION CONCEPT
SCALE 1:250

**FOR INFORMATION
NOT FOR CONSTRUCTION**

A FOR INFORMATION				
No.	Revision	By	Chk	Appd


Original Scale (A1)	Design	Approved For Construction*
1:250	Drawn	
Reduced Scale (A3)	Design Checker	
1:500		
* Refer to Revision 1 for Original Signature		



Client: DCC SAFER STREETS

Title: GEORGE ST - BANK ST
PROPOSED CYCLE LANE LAYOUT
SHEET 5 OF 11

Discipline	CIVIL ENGINEERING
Drawing No.	3338541-200-CA-K2005
Rev.	A

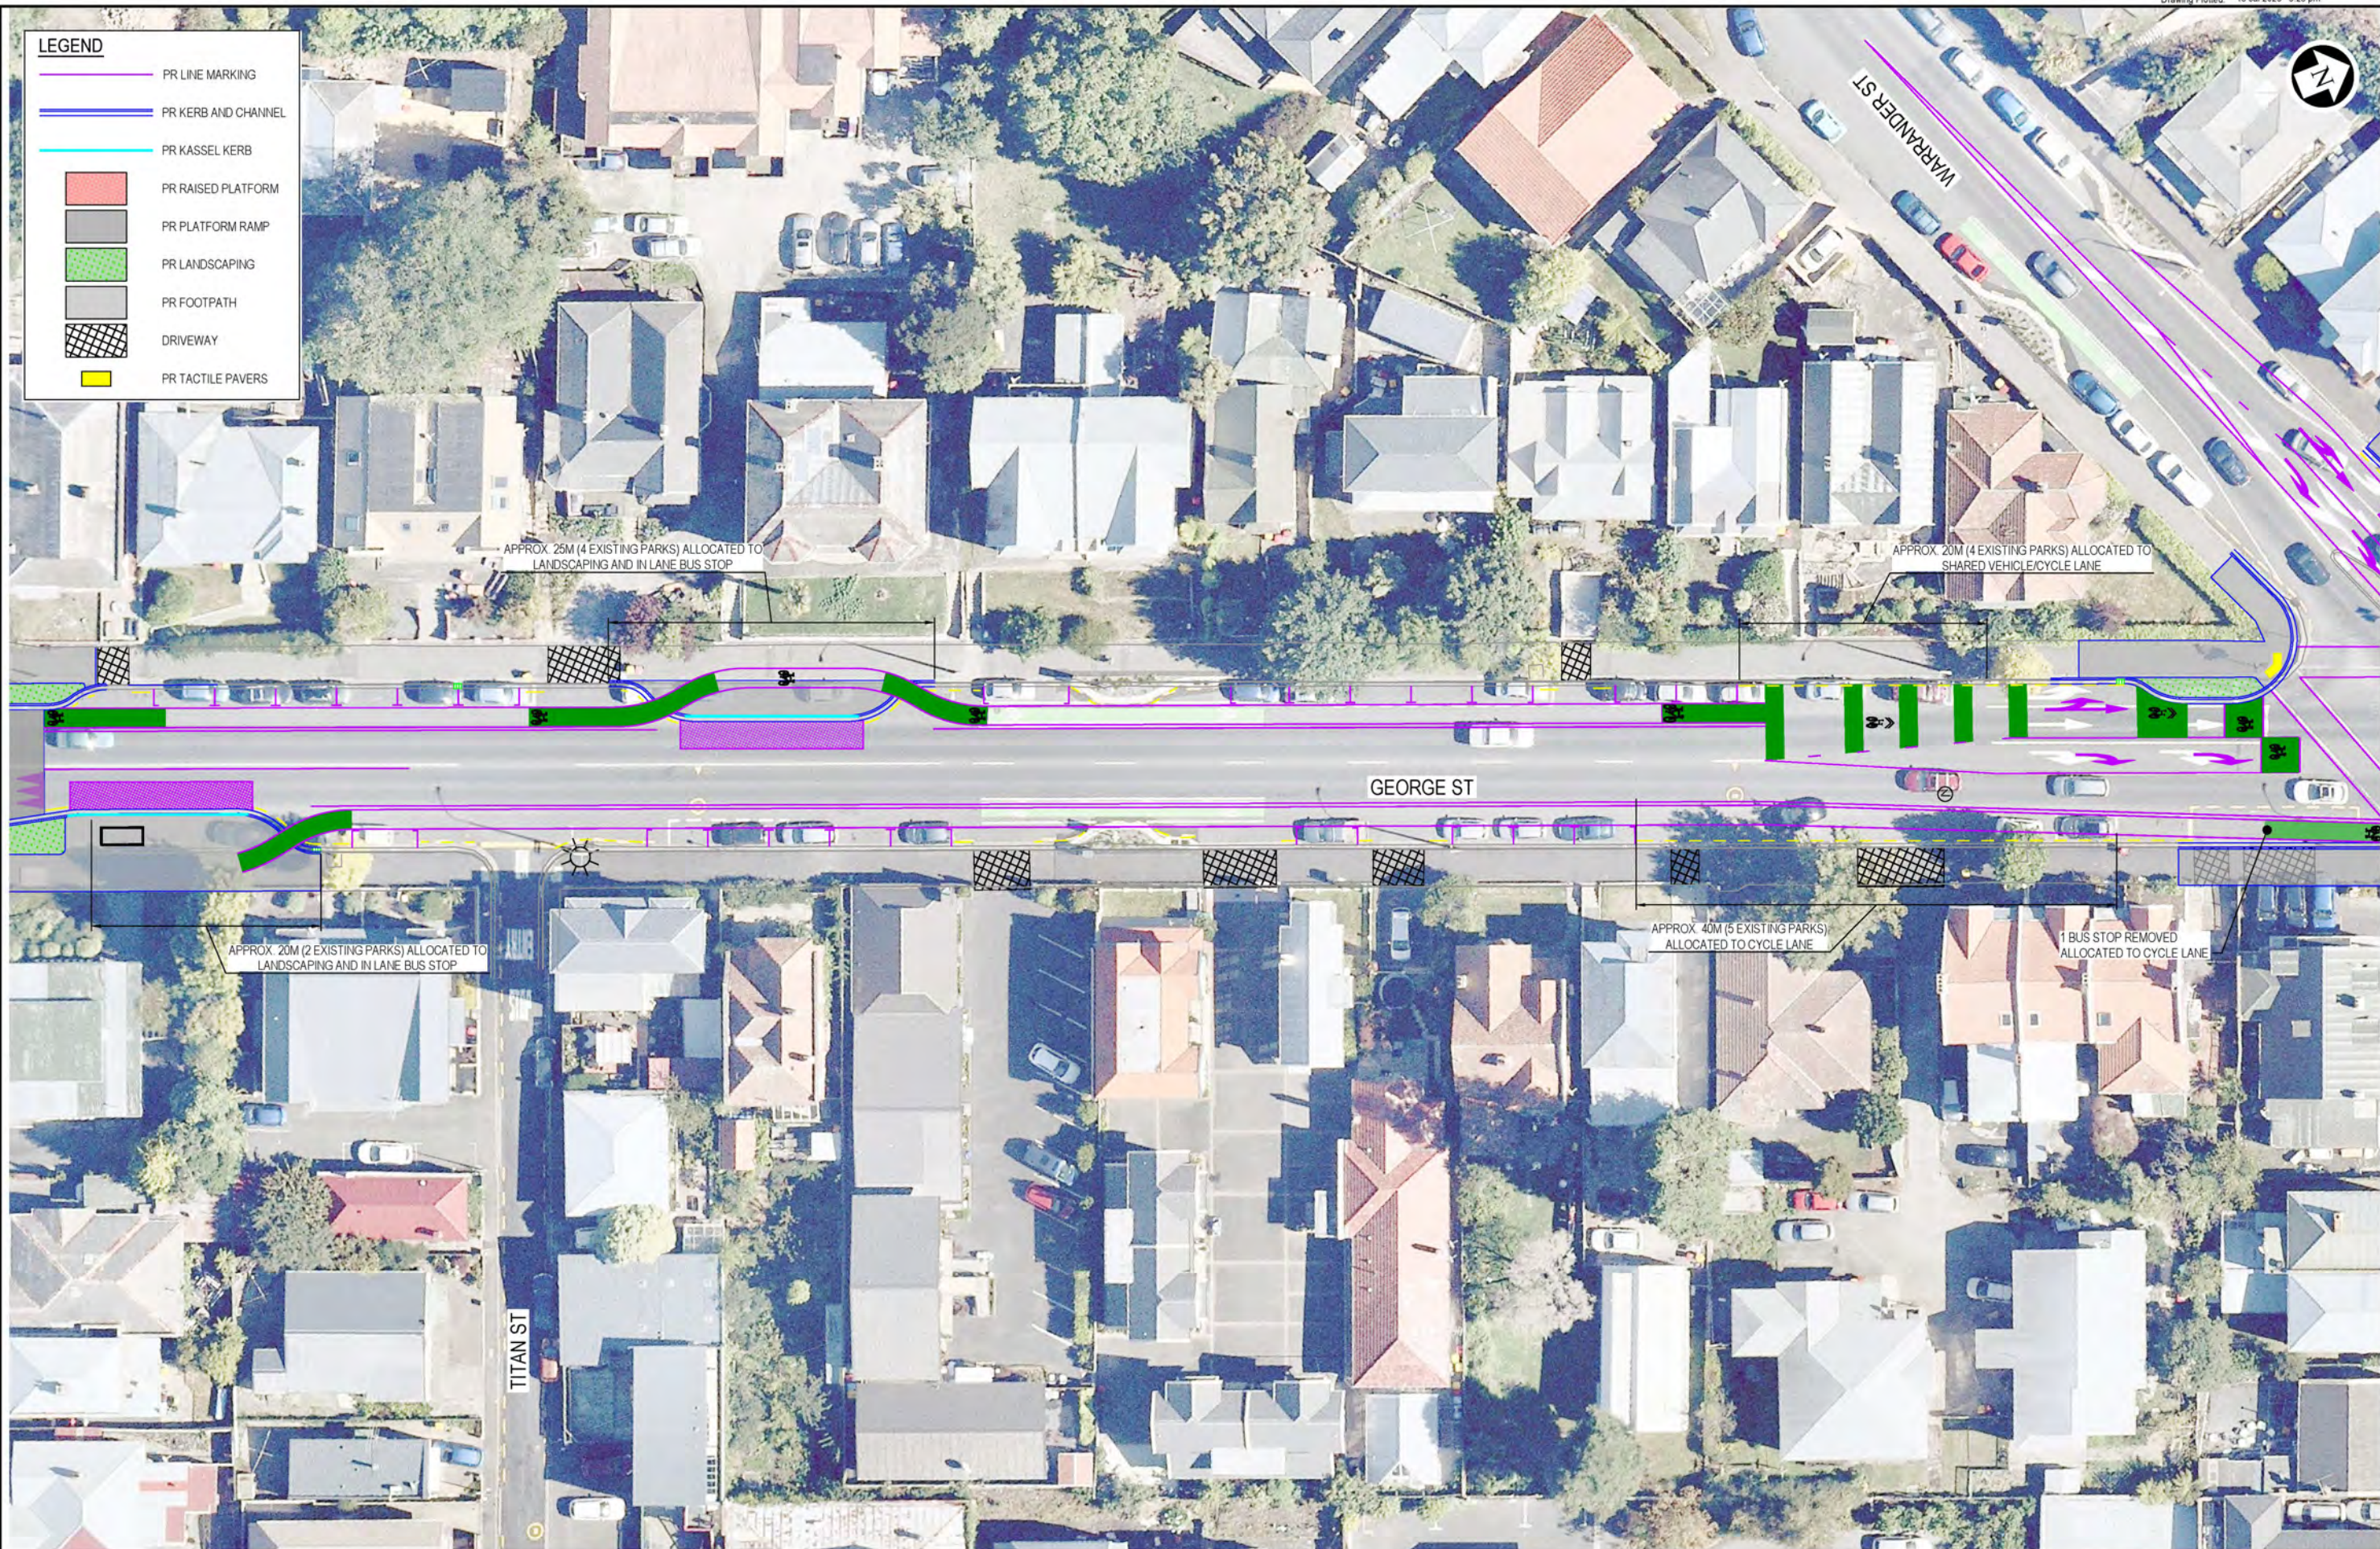

DUNDAS ST TO WARRANDER ST CONCEPT
SCALE 1:250

**FOR INFORMATION
NOT FOR CONSTRUCTION**

A FOR INFORMATION				
No.	Revision	By	Chk	Appd


Original Scale (A1)	Design	Approved For Construction*
1:250	Drawn	
Reduced Scale (A3)	Dwg Verifier	
1:500	Dwg Check	
* Refer to Revision 1 for Original Signature		



Client:	Project:
DUNEDIN CITY COUNCIL	DCC SAFER STREETS

Title:	Discipline:
GEORGE ST - BANK ST PROPOSED CYCLE LANE LAYOUT SHEET 6 OF 11	CIVIL ENGINEERING

Drawing No:	Rev:
3338541-200-CA-K2006	A

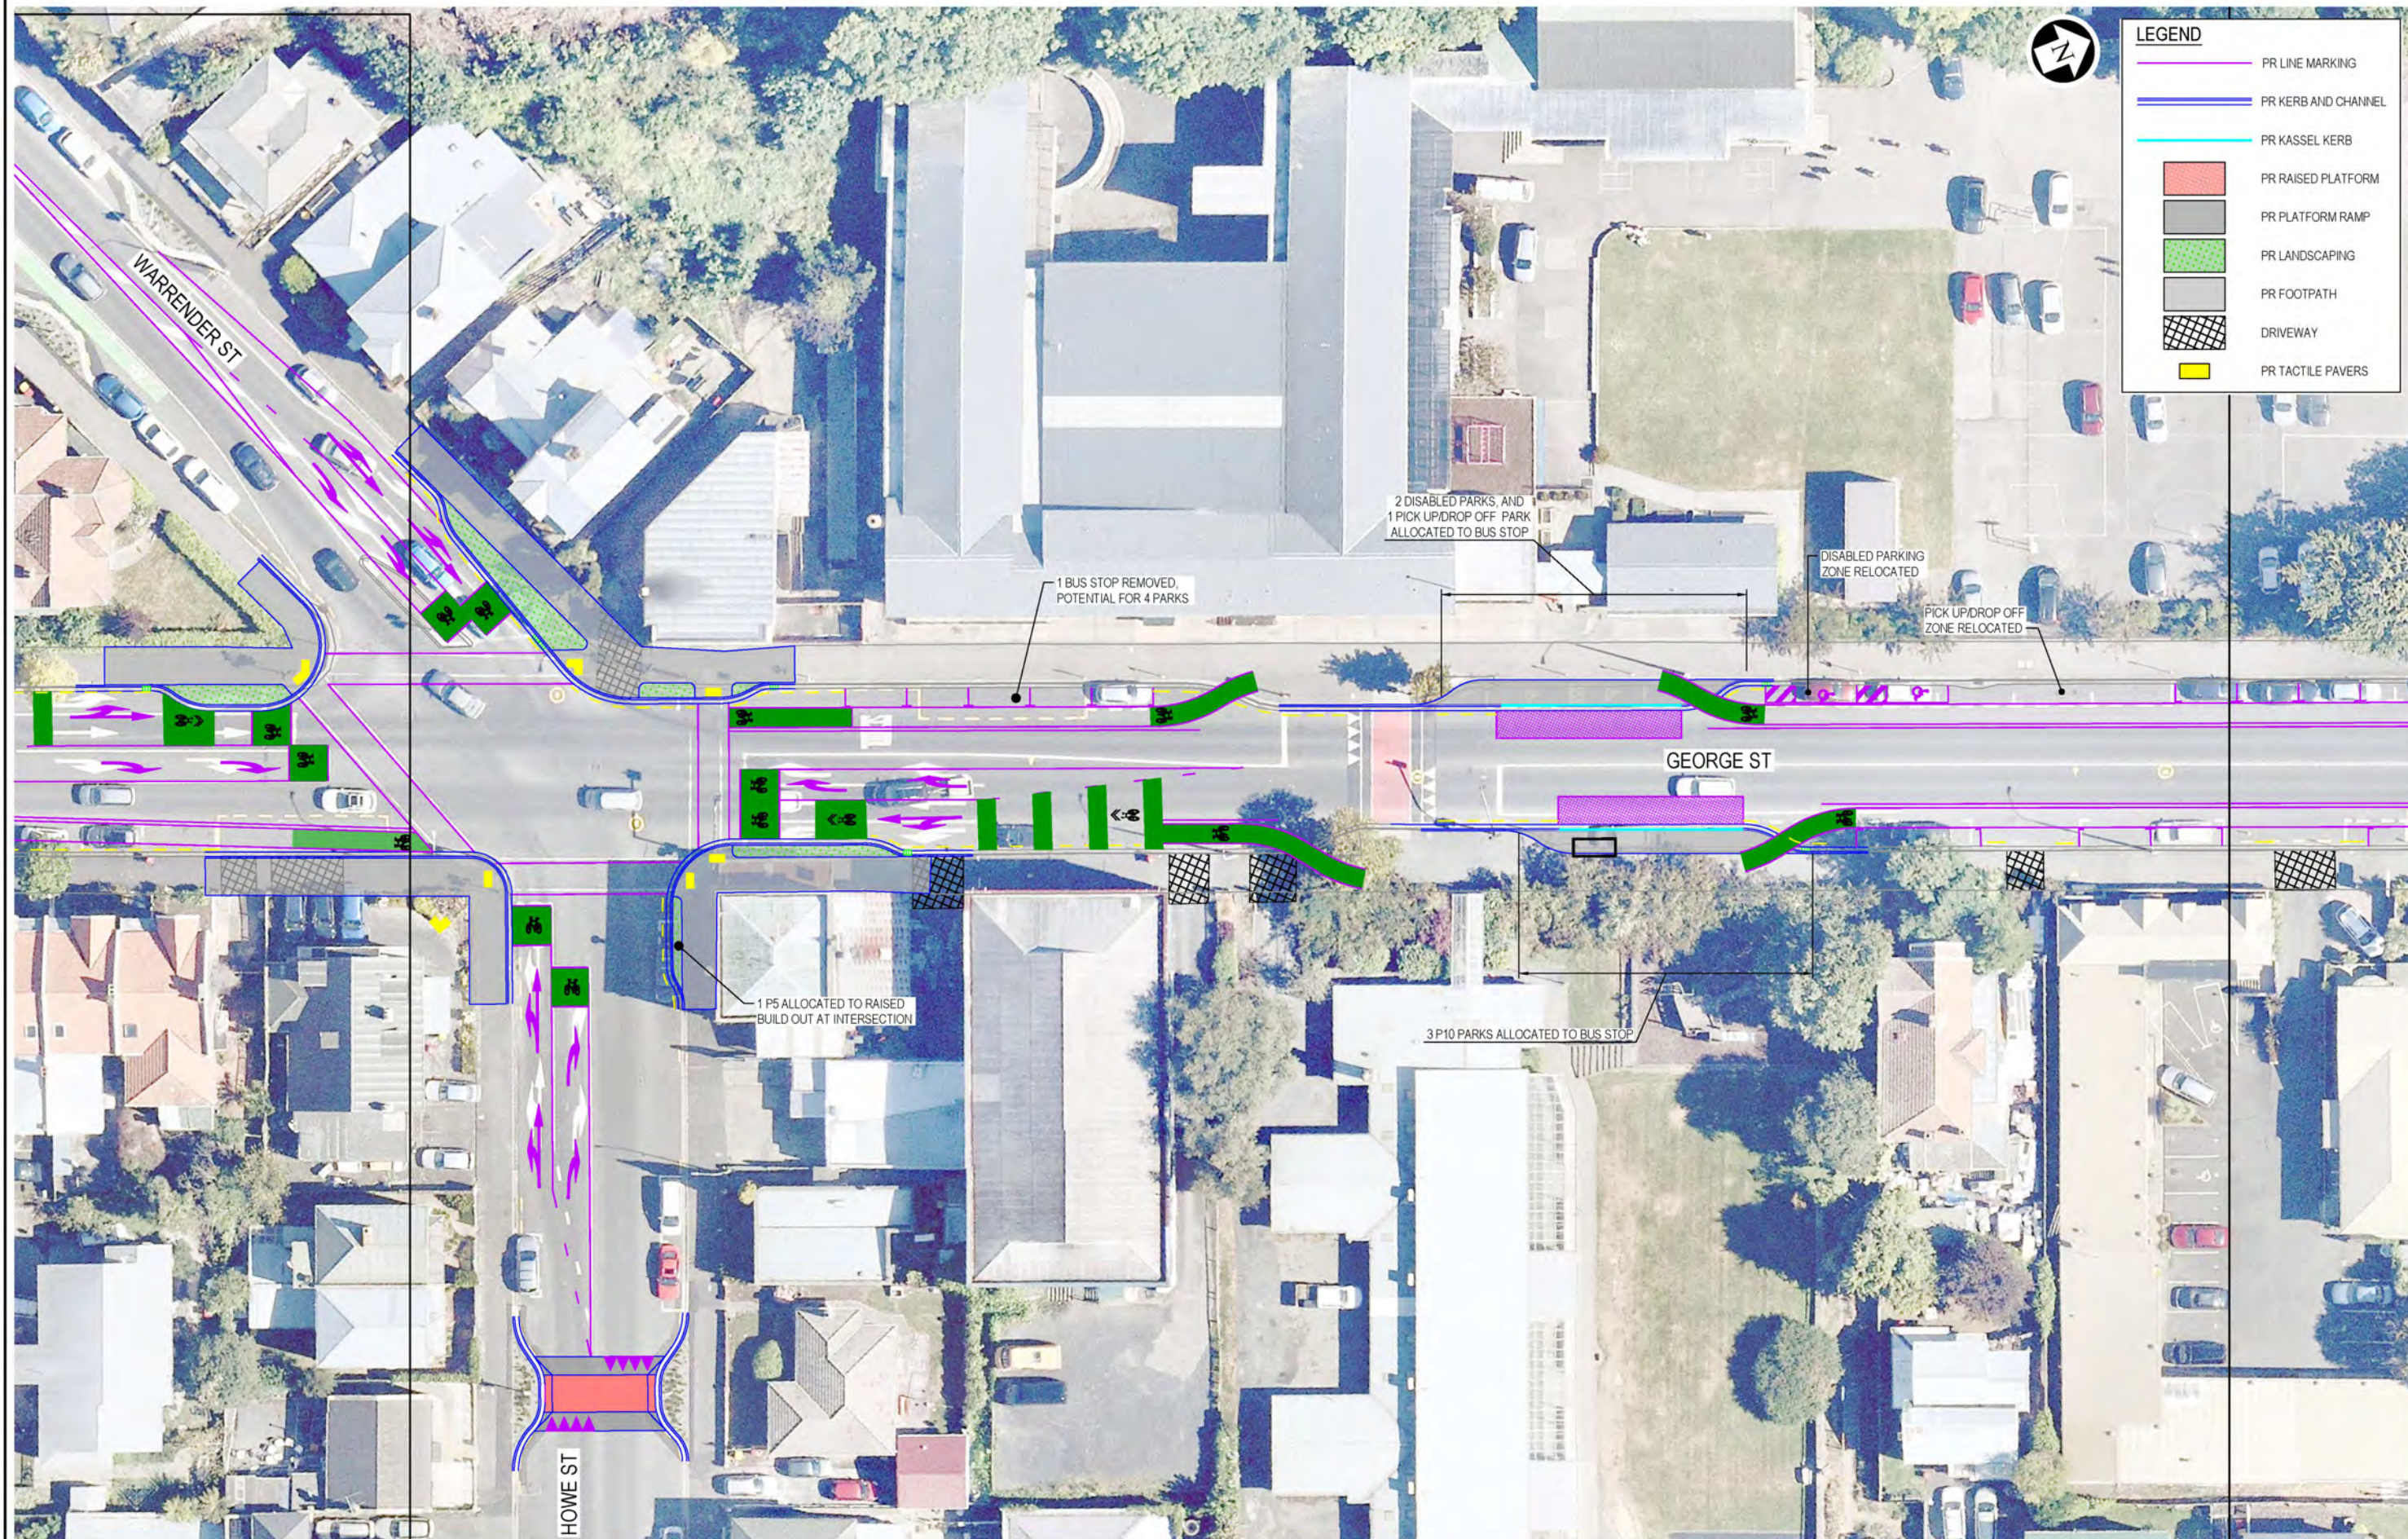

WARRENER ST / HOWE ST INTERSECTION CONCEPT
SCALE 1:250

FOR INFORMATION
NOT FOR CONSTRUCTION

A FOR INFORMATION				Original Scale (A1) 1:250 Reduced Scale (A3) 1:500	Design Drawn Dig Verifier Dig Check	Approved For Construction* Date	Client DUNEDIN CITY COUNCIL kaunihera a-rohe o Ōtēpoti	Project DCC SAFER STREETS	Title GEORGE ST - BANK ST PROPOSED CYCLE LANE LAYOUT SHEET 7 OF 11	Discipline CIVIL ENGINEERING	Drawing No. 3338541-200-CA-K2007	Rev. A
No.	Revision	By	Chk	Appd	Date							



FOR INFORMATION
NOT FOR CONSTRUCTION

[illegible]

DCC SAFER STREETS

Title: GEORGE ST - BANK ST
PROPOSED CYCLE LANE LAYOUT
SHEET 8 OF 11

Discipline		CIVIL ENGINEERING
Drawing No.	3338541-200-CA-K2008	Rev. A



LEGEND	
	PR LINE MARKING
	PR KERB AND CHANNEL
	PR KASSEL KERB
	PR RAISED PLATFORM
	PR PLATFORM RAMP
	PR LANDSCAPING
	PR FOOTPATH
	DRIVEWAY
	PR TACTILE PAVERS



PROPOSED INLANE BUS STOP
SCALE 1:250

**FOR INFORMATION
NOT FOR CONSTRUCTION**

No.	Revision	By	Chk	Appd	Date
A	FOR INFORMATION				

Original Scale (A1) 1:250 Reduced Scale (A3) 1:500	Design Drawn Dig Verifier Dig Check * Refer to Revision 1 for Original Signature	Approved For Construction* Date
---	--	------------------------------------





Client: **DUNEDIN CITY COUNCIL** kaunihera a-rohe o Ōtepoti

Project: **DCC SAFER STREETS**

Title: **GEORGE ST - BANK ST
PROPOSED CYCLE LANE LAYOUT
SHEET 9 OF 11**

Discipline CIVIL ENGINEERING	Rev. A
Drawing No. 3338541-200-CA-K2009	

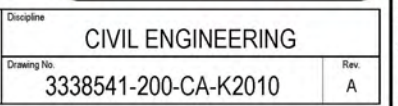

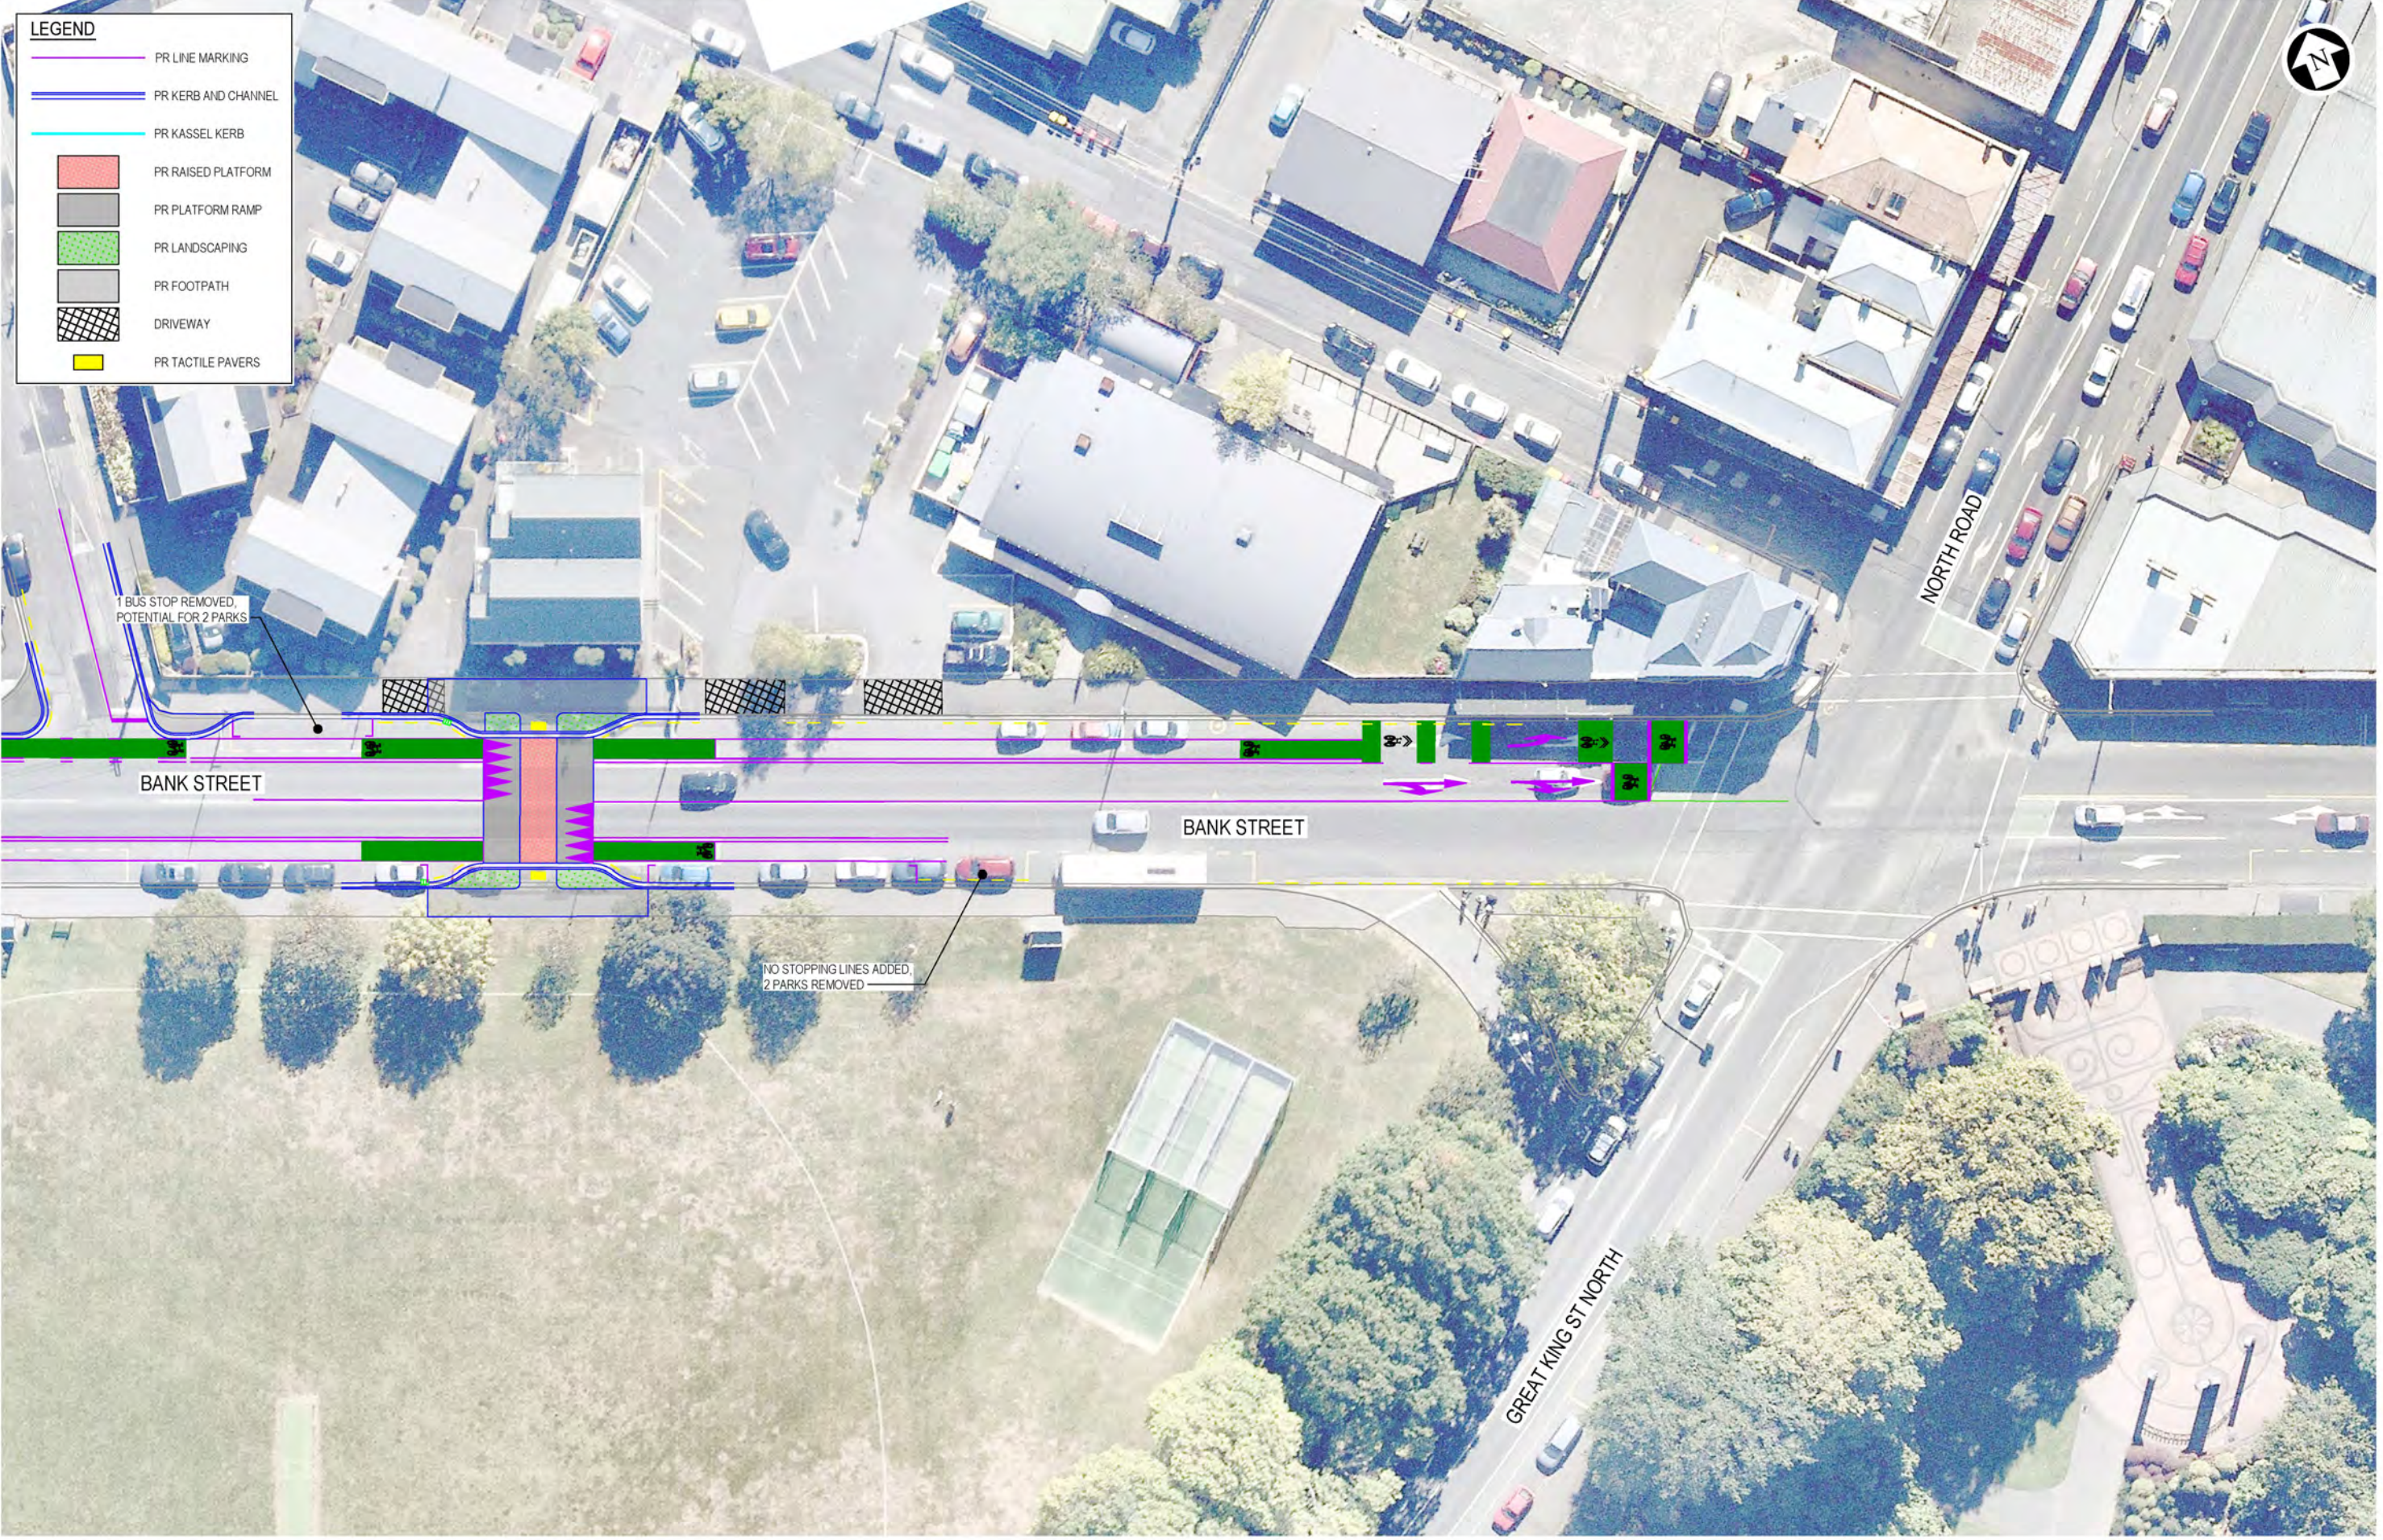

FOR INFORMATION		Revision		By		CHK	Appd	Date
No.								

Original Scale (A1)	Design	Approved For Construction*
1:250	Drawn	
Reduced Scale (A3)	Design Verifier	
1:500	Dwg Check	Date
* Refer to Revision 1 for Original Signature		



Client: **DUNEDIN CITY COUNCIL** kaunihera a-rohe o Ōtepoti

Project: **DCC SAFER STREETS**

Title: **GEORGE ST - BANK ST
PROPOSED CYCLE LANE LAYOUT
SHEET 11 OF 11**

CIVIL ENGINEERING		Rev.
Drawing No.	3338541-200-CA-K2011	
		A