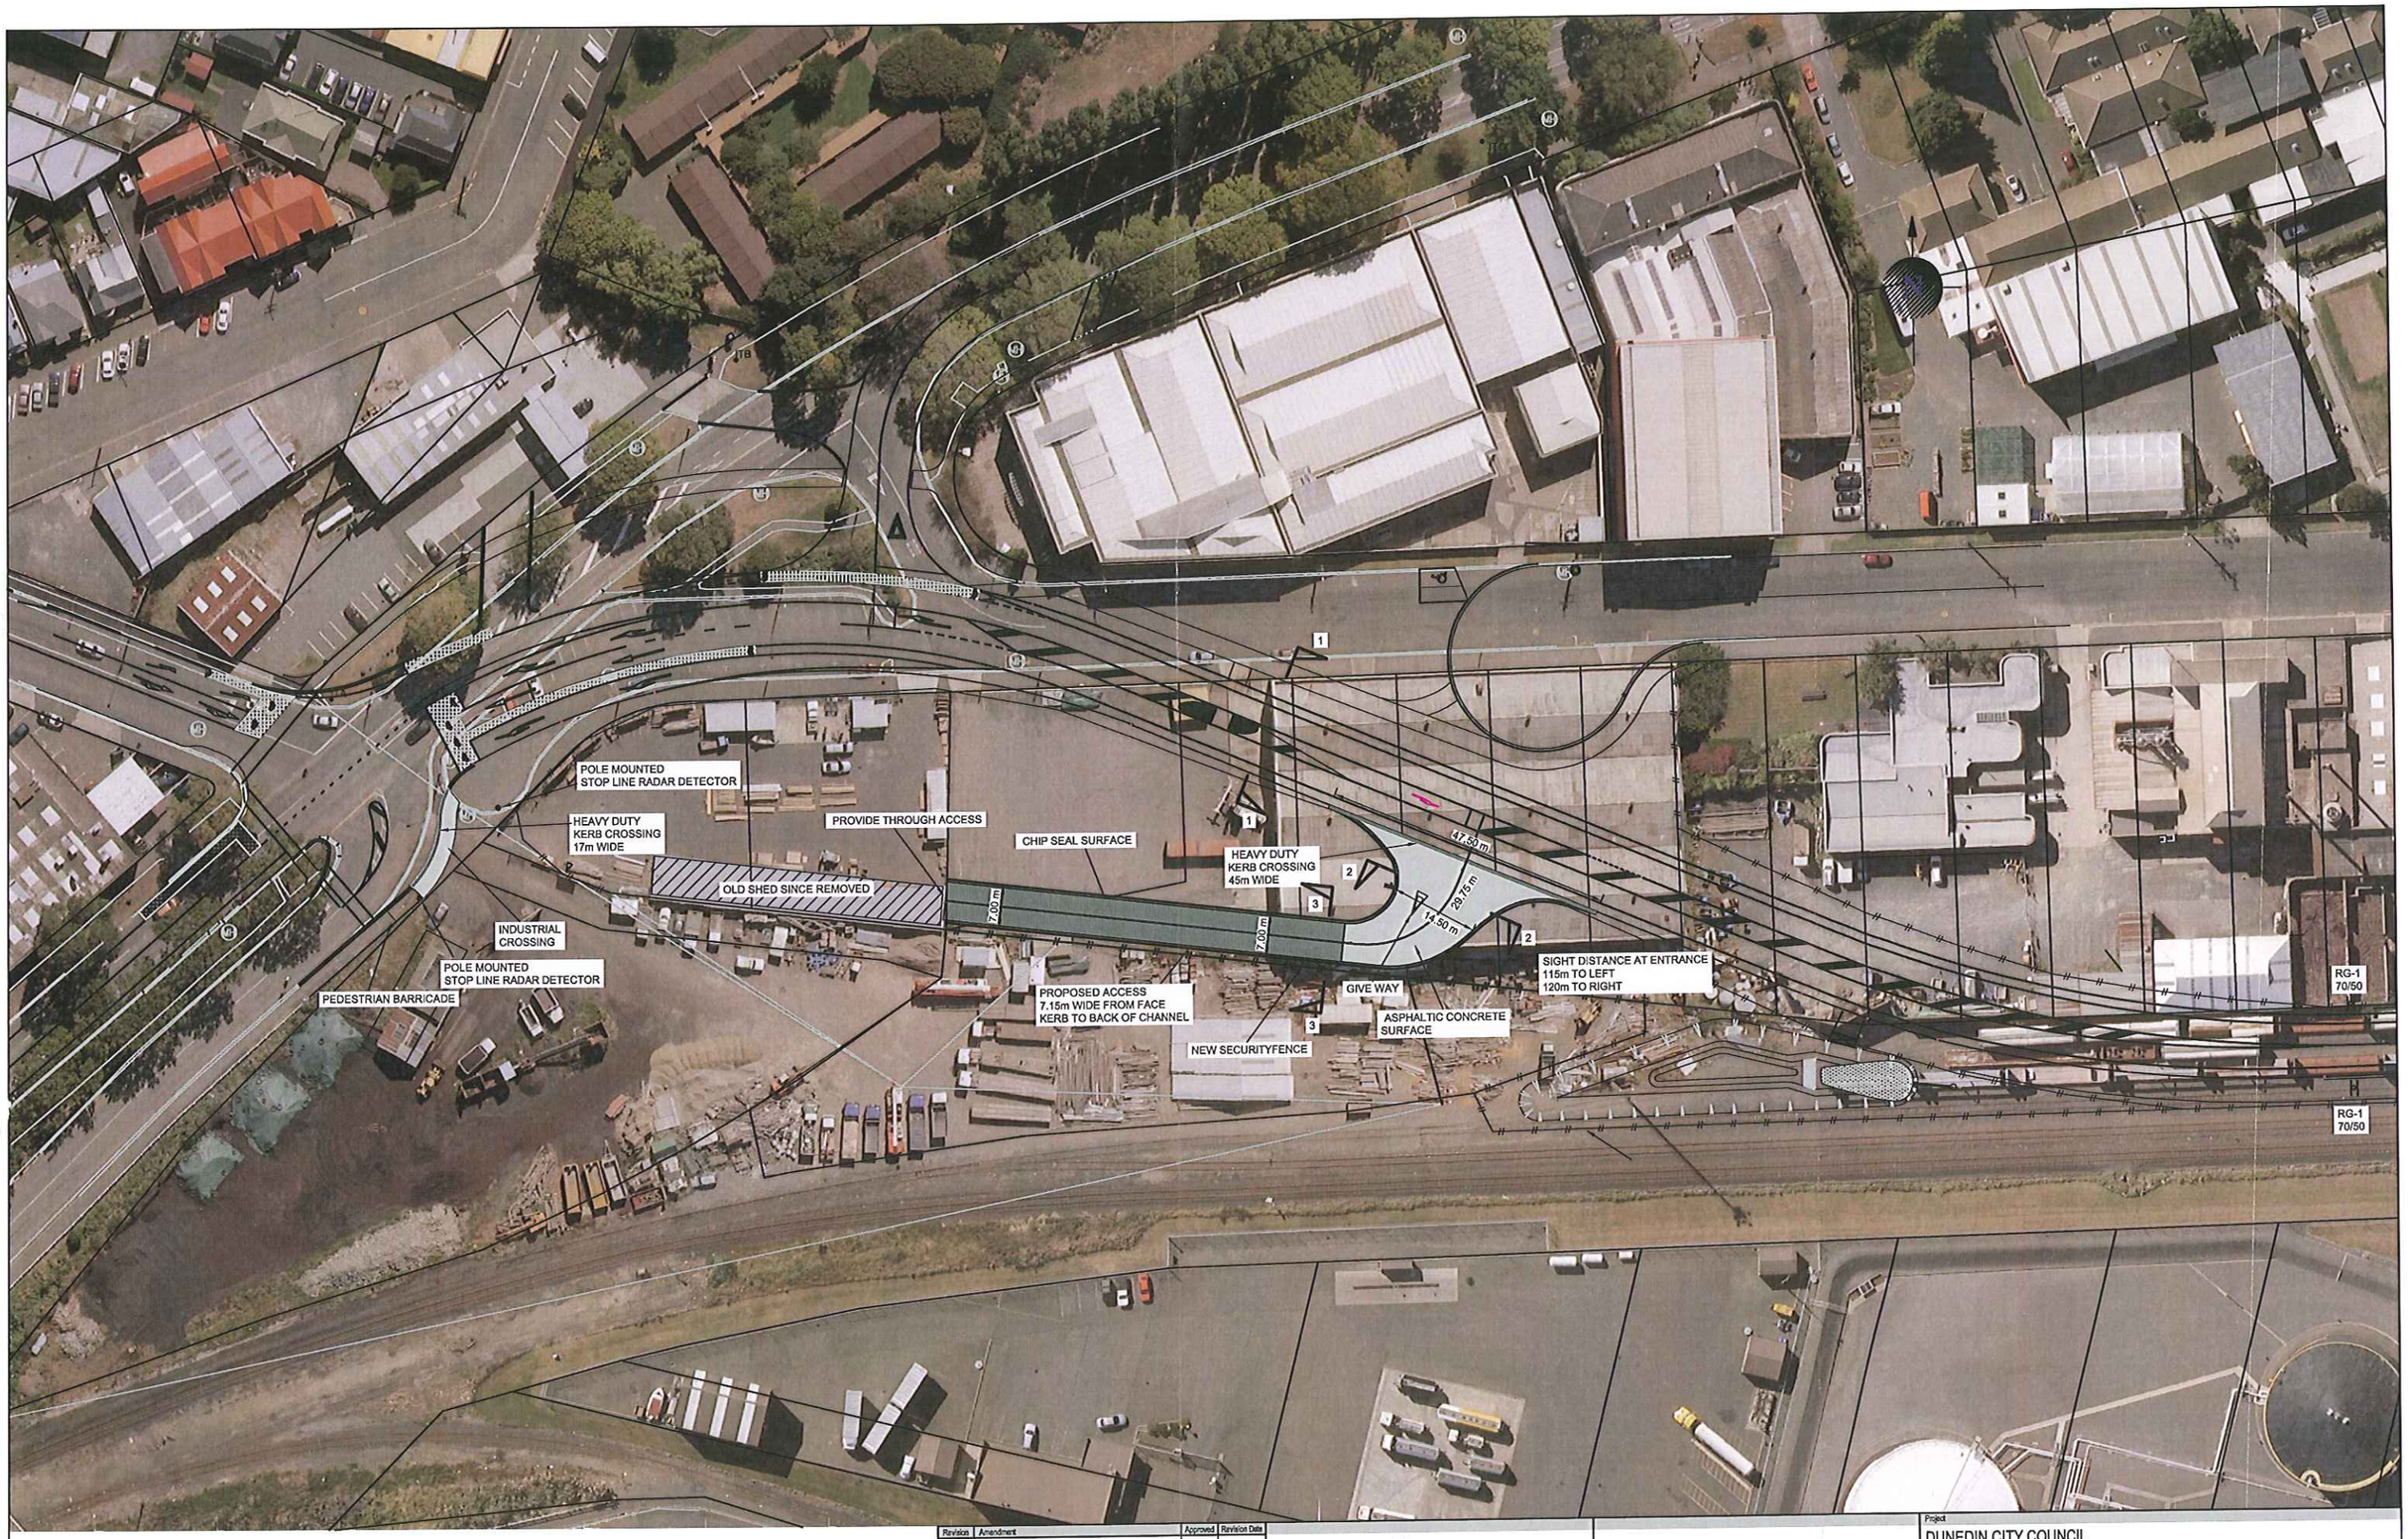

Revision	Amendment	Approved	Revision Date
R1	DIMENSIONS ADDED		17/9/12
R2	Island to be left in place	D.D.	17/10/12

DUNEDIN CITY COUNCIL
Kaunihera-a-rohe o Otepoti

OPUS

Dunedin Office
Private Bag 1913
Dunedin 9016, New Zealand
+ 64 3 4715500

Drawn	Designed	Approved	Revision Date
D.Dickson		R Underwood	17/09/12

Project No.	Scale
6CD026.00	1:500 @ A1

Project
DUNEDIN CITY COUNCIL
HARBOUR ARTERIAL STADIUM BYPASS
SH88 REALIGNMENT

Sheet
LAYOUT PLAN

Drawing No.	Sheet No.	Revision
7/583/154/3704	1	R2

1:1 @ A1 0 10 20 30 40 50 60 70 80 90 100 mm

Original Sheet Size A1 [841x594] Plot Date 27/11/12 @ 14:26 g:\dunedin city council\projects\6cd026.00 sh88 redesignaton\layout plan r3 - for designation.dwg - Plan