



LEGEND	
	PR LINE MARKING
	PR KERB AND CHANNEL
	PR KASSEL KERB
	PR RAISED PLATFORM
	PR PLATFORM RAMP
	PR LANDSCAPING
	PR FOOTPATH
	DRIVEWAY
	PR TACTILE PAVERS



PROPOSED INLANE BUS STOP
SCALE 1:250

FOR INFORMATION
NOT FOR CONSTRUCTION

No.	Revision	By	Chk	Appd	Date
A	FOR INFORMATION				


Original Scale (A1) 1:250 Reduced Scale (A3) 1:500	Design Drawn Dig Verifier Dig Check * Refer to Revision 1 for Original Signature	Approved For Construction* Date
---	--	------------------------------------



Client: DUNEDIN CITY COUNCIL kaunihera a-rohe o Ōtepoti Project: DCC SAFER STREETS
--

Title: GEORGE ST - BANK ST PROPOSED SAFE SYSTEM LAYOUT SHEET 1 OF 10
--

Discipline: CIVIL ENGINEERING Drawing No. 3338541-200-CA-K1001 Rev. A

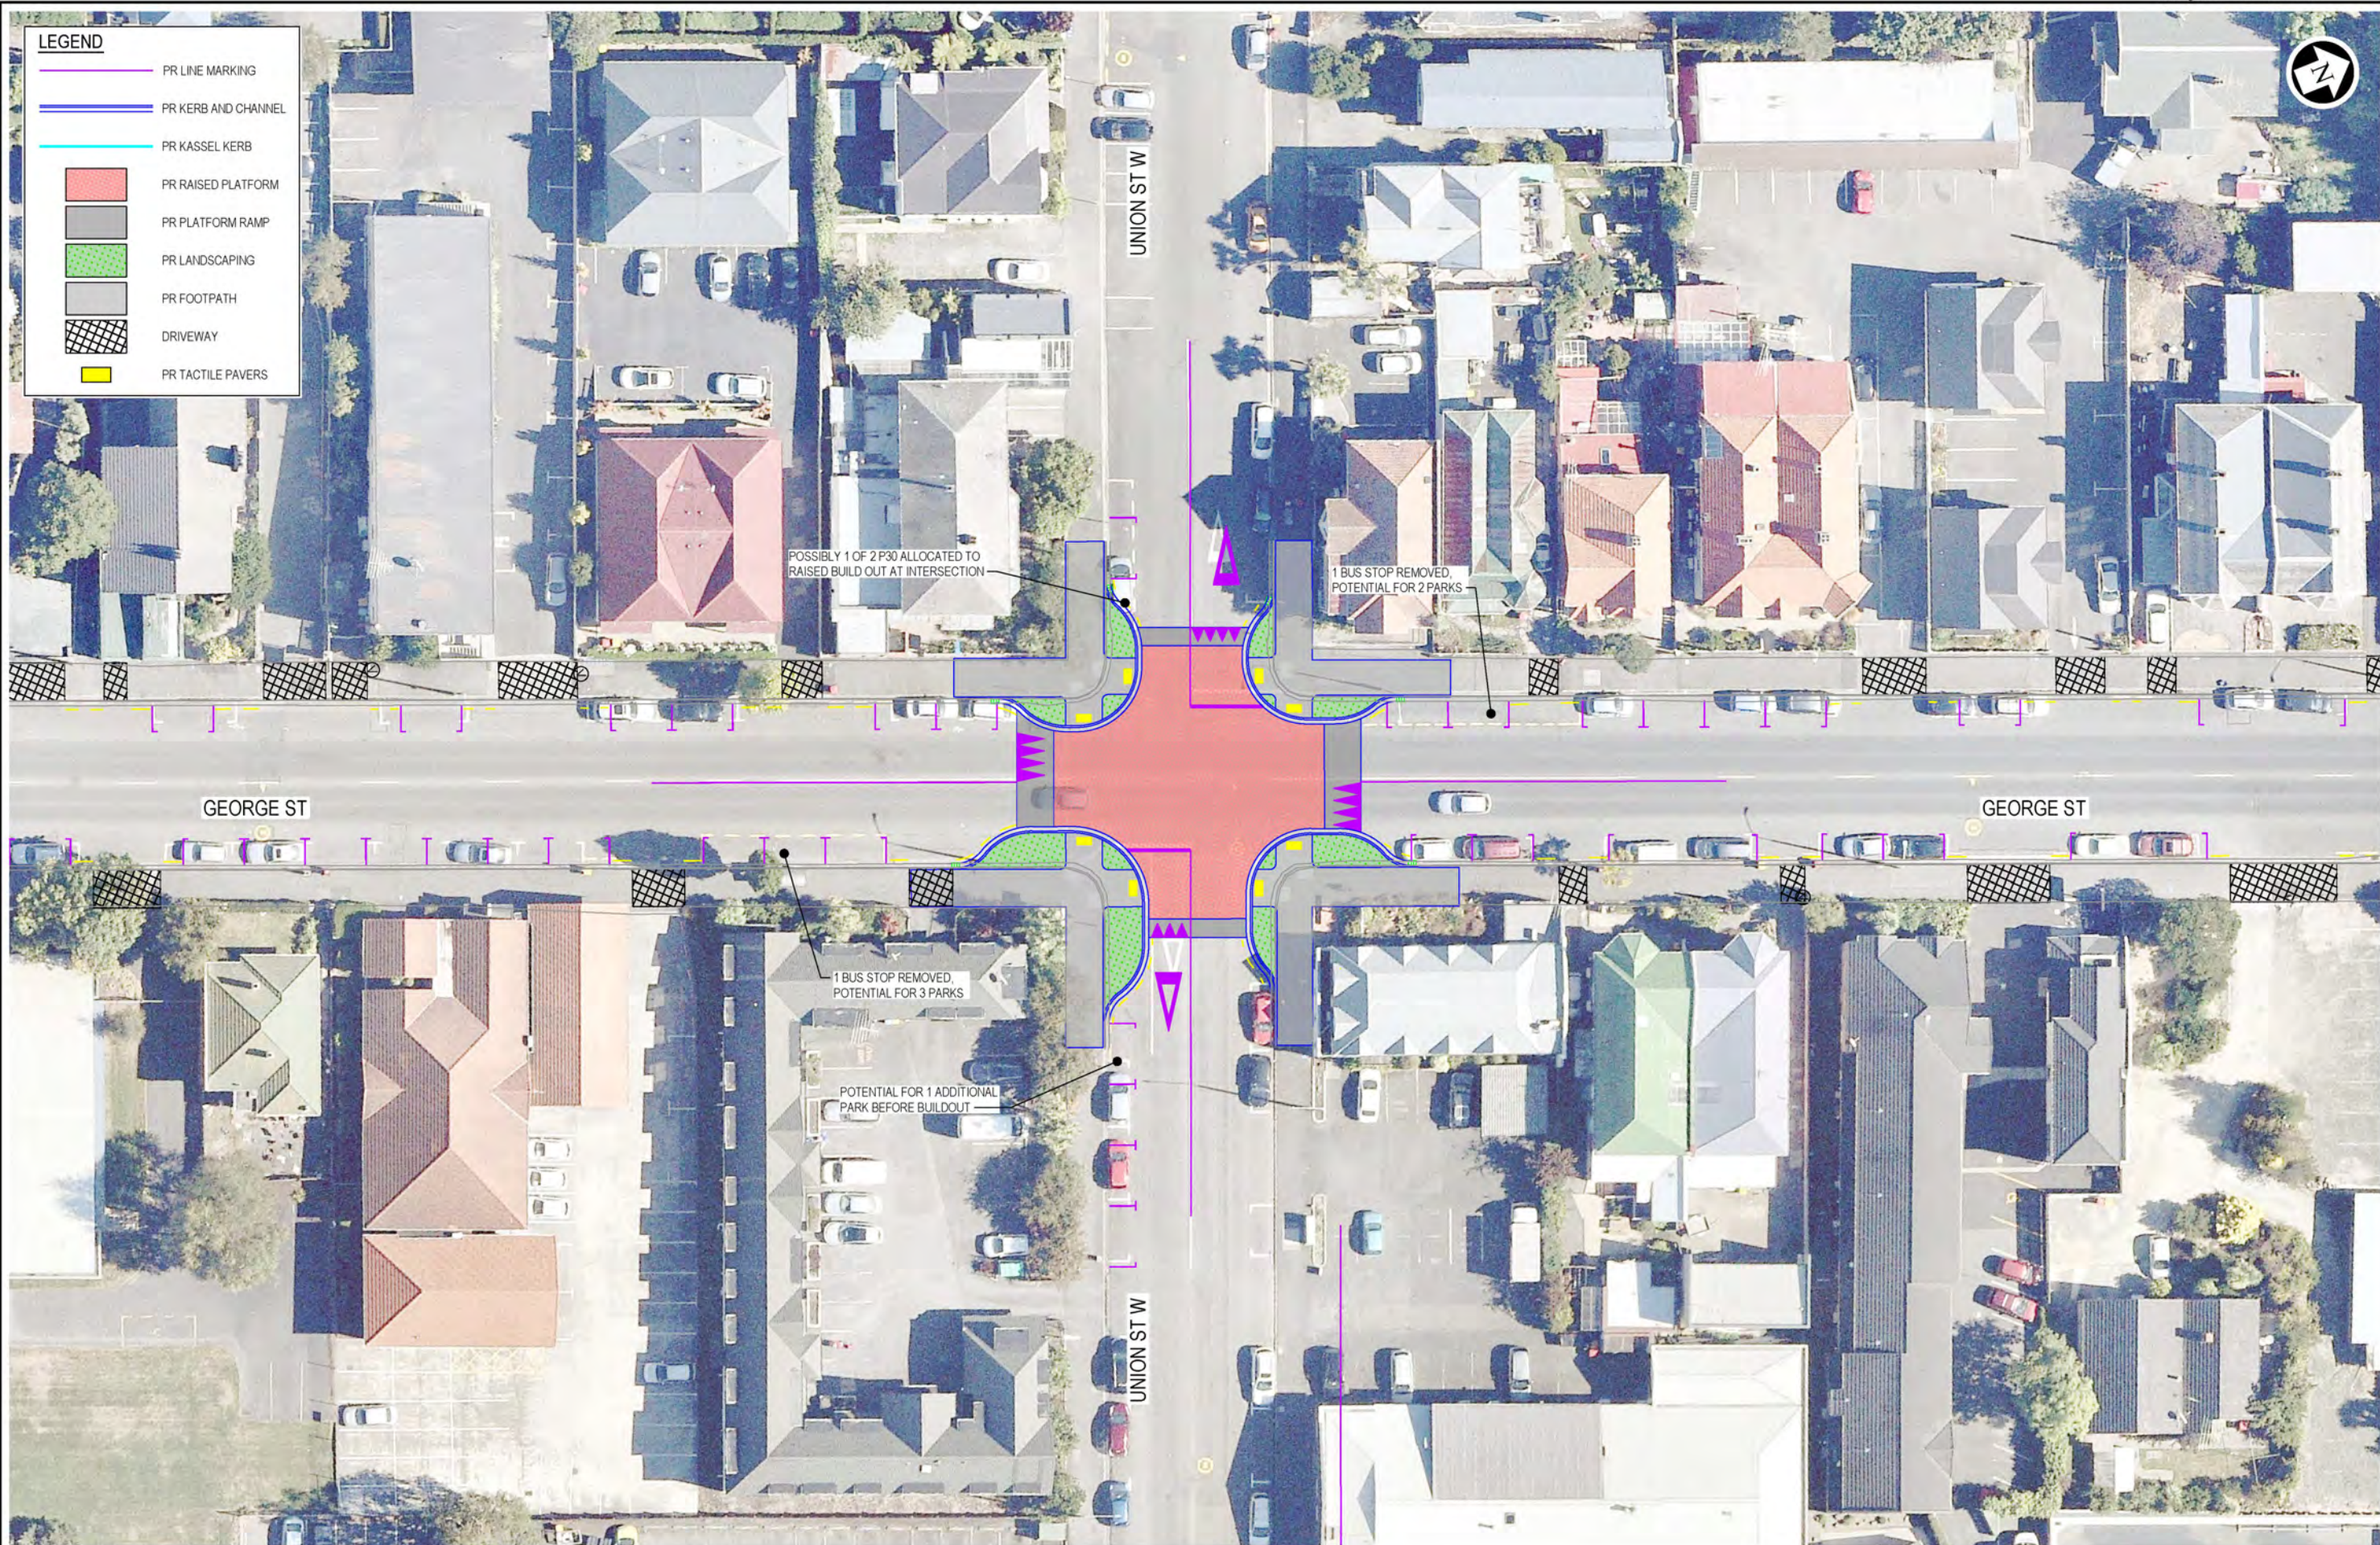

DUKE ST INTERSECTION CONCEPT
SCALE 1:250

**FOR INFORMATION
NOT FOR CONSTRUCTION**

A		FOR INFORMATION	Revision	By	Chk	Appd	Date
No.							


Original Scale (A1)	Design	Approved For Construction*
1:250	Drawn	Date
Reduced Scale (A3)	Drawn	
1:500	Verifed	
	Check	
	* Refer to Revision 1 for Original Signature	



Project: DCC SAFER STREETS

Title: GEORGE ST - BANK ST
PROPOSED SAFE SYSTEM LAYOUT
SHEET 2 OF 10

Discipline: CIVIL ENGINEERING
Drawing No: 3338541-200-CA-K1002
Rev: A

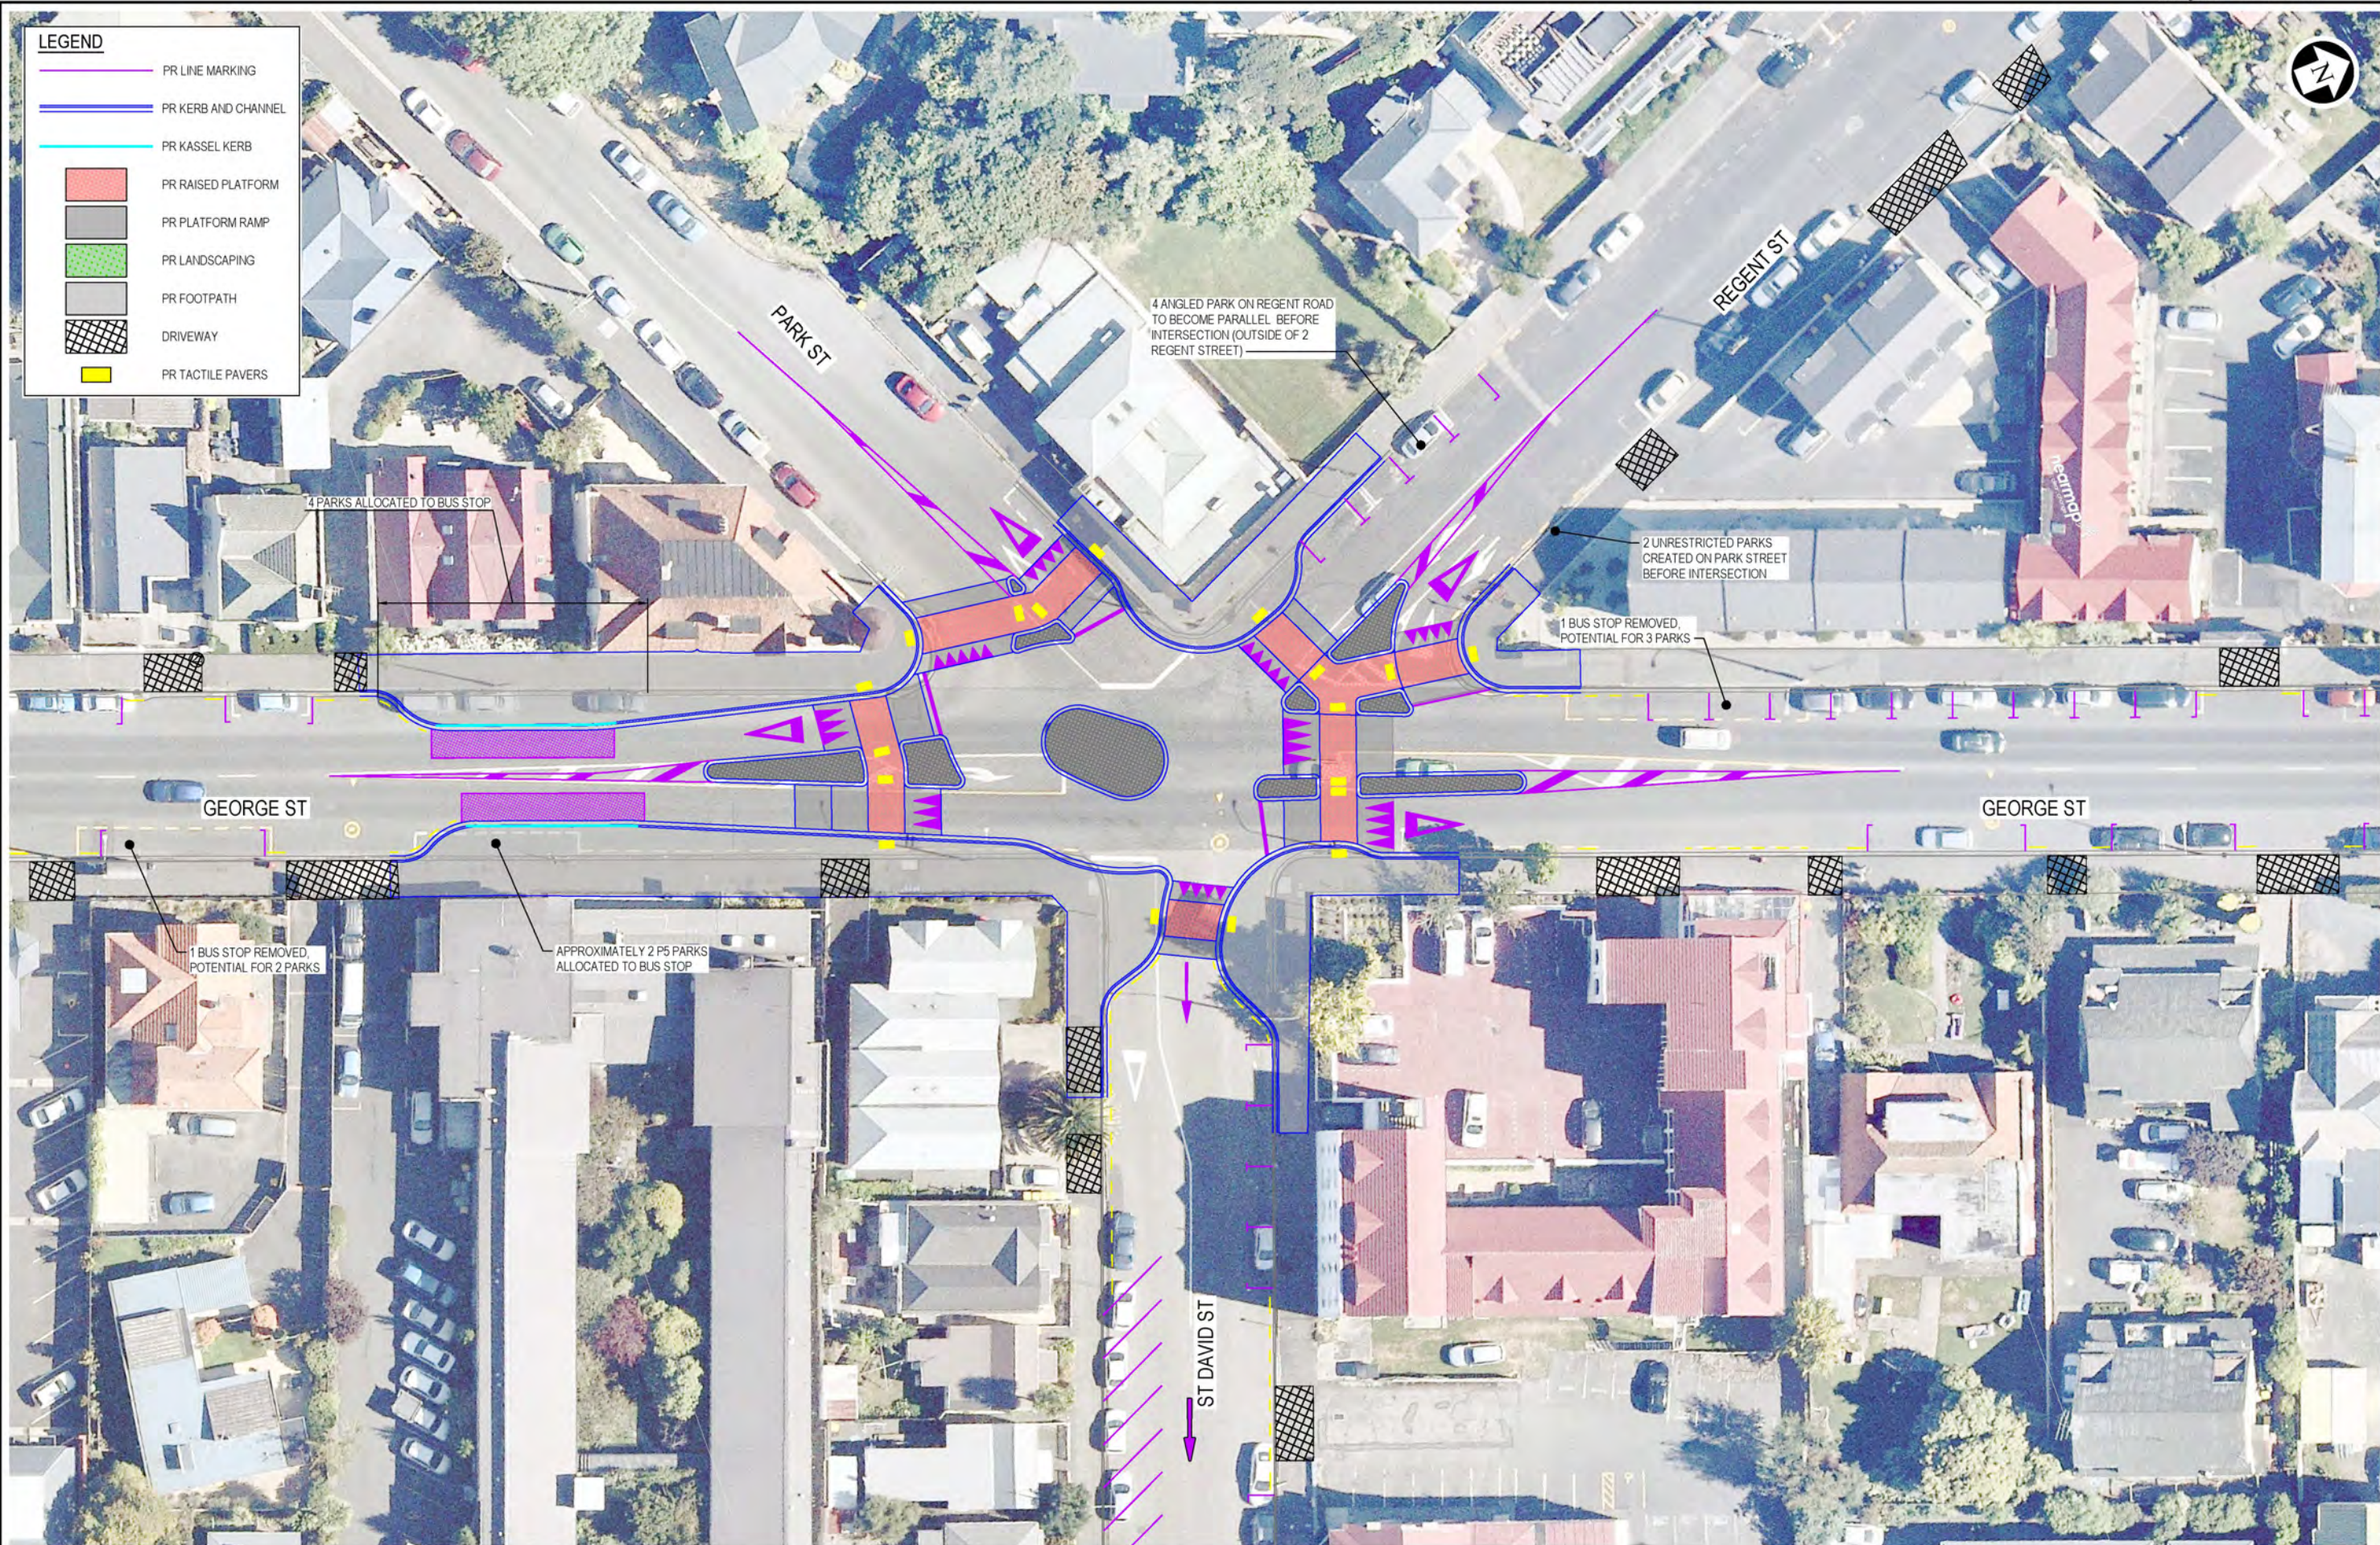

REGENT ST / PARK ST / ST DAVID ST INTERSECTION CONCEPT
SCALE 1:250

**FOR INFORMATION
NOT FOR CONSTRUCTION**

A FOR INFORMATION					
No.	Revision	By	Chk	Appd	Date


Original Scale (A1)	Design	Approved For Construction*
1:250	Drawn	
Reduced Scale (A3)	Design Checker	Date
1:500	Dig Check	
	* Refer to Revision 1 for Original Signature	



Client: DCC SAFER STREETS

Title: GEORGE ST - BANK ST
PROPOSED SAFE SYSTEM LAYOUT
SHEET 3 OF 10

Discipline: CIVIL ENGINEERING
Drawing No: 3338541-200-CA-K1003
Rev: A

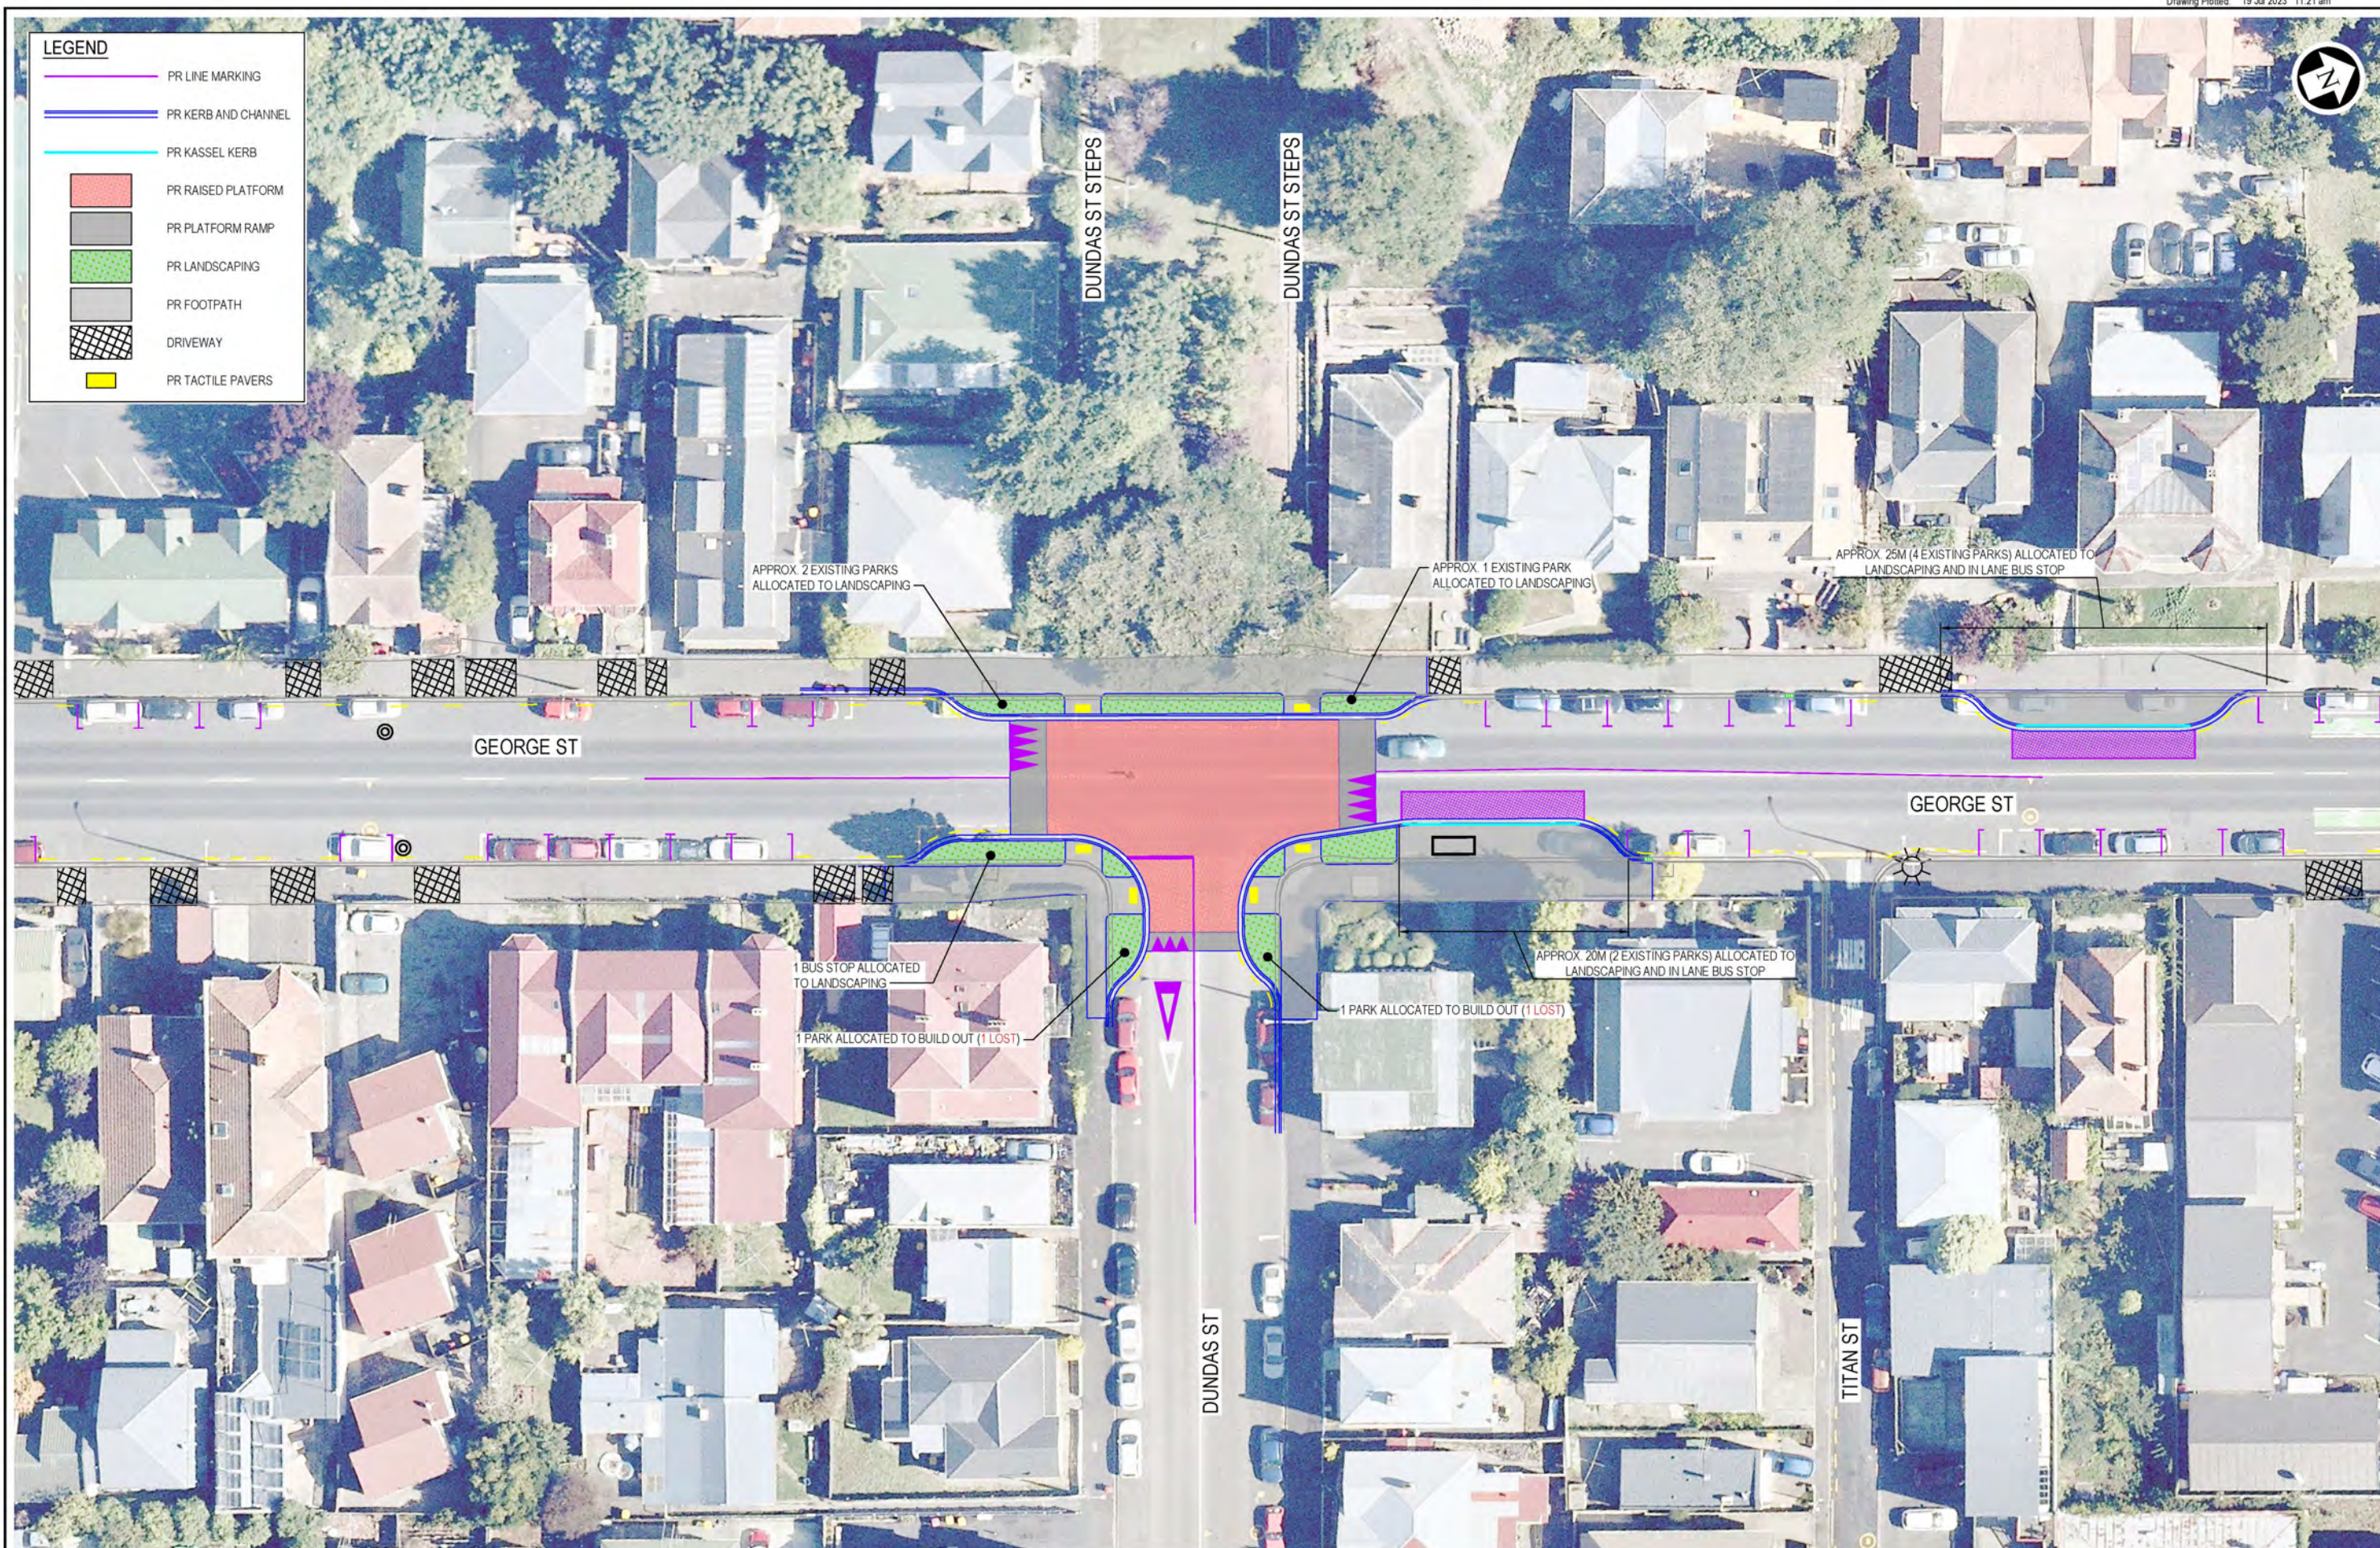

DUNDAS ST INTERSECTION CONCEPT
SCALE 1:250

**FOR INFORMATION
NOT FOR CONSTRUCTION**

FOR INFORMATION				
No.	Revision	By	Chk	Appd


Original Scale (A1) 1:250 Reduced Scale (A3) 1:500	Design Drawn Dig Verifier Dig Check * Refer to Revision 1 for Original Signature	Approved For Construction* Date
---	--	------------------------------------



Project: DCC SAFER STREETS

Title: GEORGE ST - BANK ST
PROPOSED SAFE SYSTEM LAYOUT
SHEET 5 OF 10

Discipline: CIVIL ENGINEERING	Rev: A
Drawing No. 3338541-200-CA-K1005	

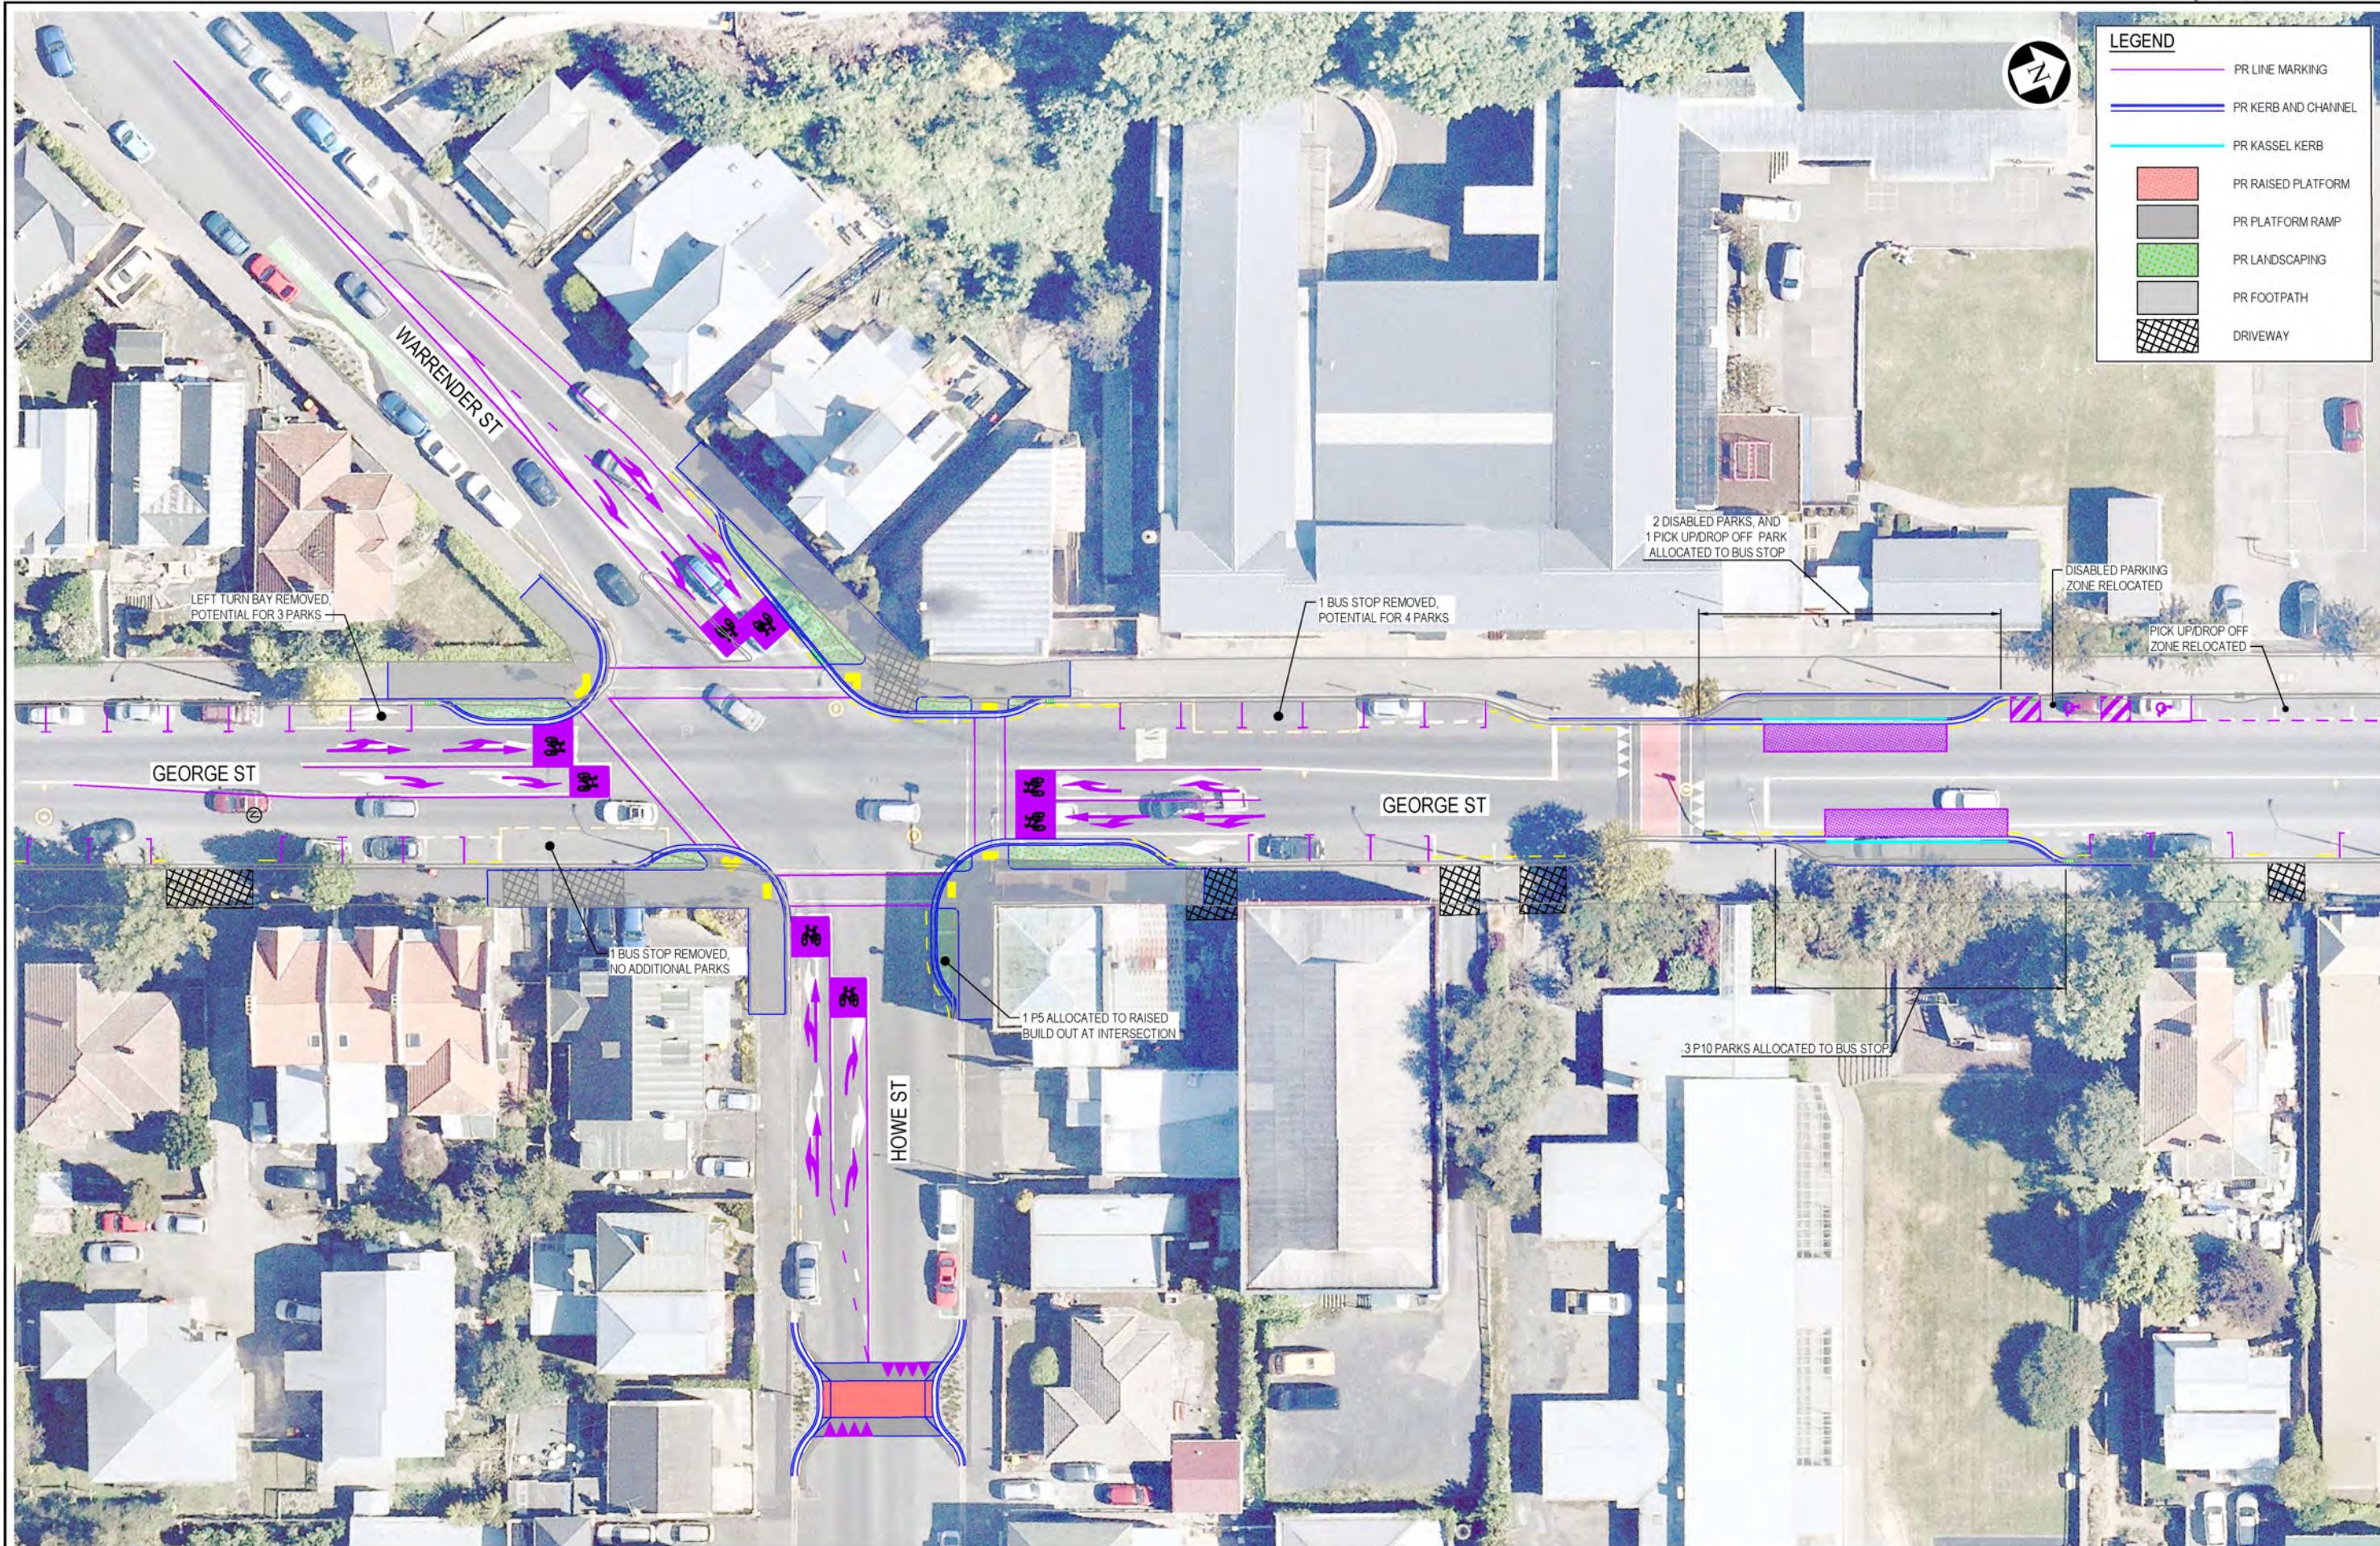

LEGEND

PR LINE MARKING

PR KERB AND CHANNEL

PR KASSEL KERB

PR RAISED PLATFORM

PR PLATFORM RAMP

PR LANDSCAPING

PR FOOTPATH

DRIVEWAY

WARRENER ST / HOWE ST INTERSECTION CONCEPT
SCALE 1:250

FOR INFORMATION
NOT FOR CONSTRUCTION

A FOR INFORMATION		Revision		By		CHK	Appd	Date
No.								


Original Scale (A1)	Design	Approved For Construction*
1:250	Drawn	
Reduced Scale (A3)	Dwg Verifier	
1:500	Dwg Check	
	* Refer to Revision 1 for Original Signature	



Project: DCC SAFER STREETS

Title: GEORGE ST - BANK ST
PROPOSED SAFE SYSTEM LAYOUT
SHEET 6 OF 10

Discipline: CIVIL ENGINEERING
Drawing No.: 3338541-200-CA-K1006
Rev: A

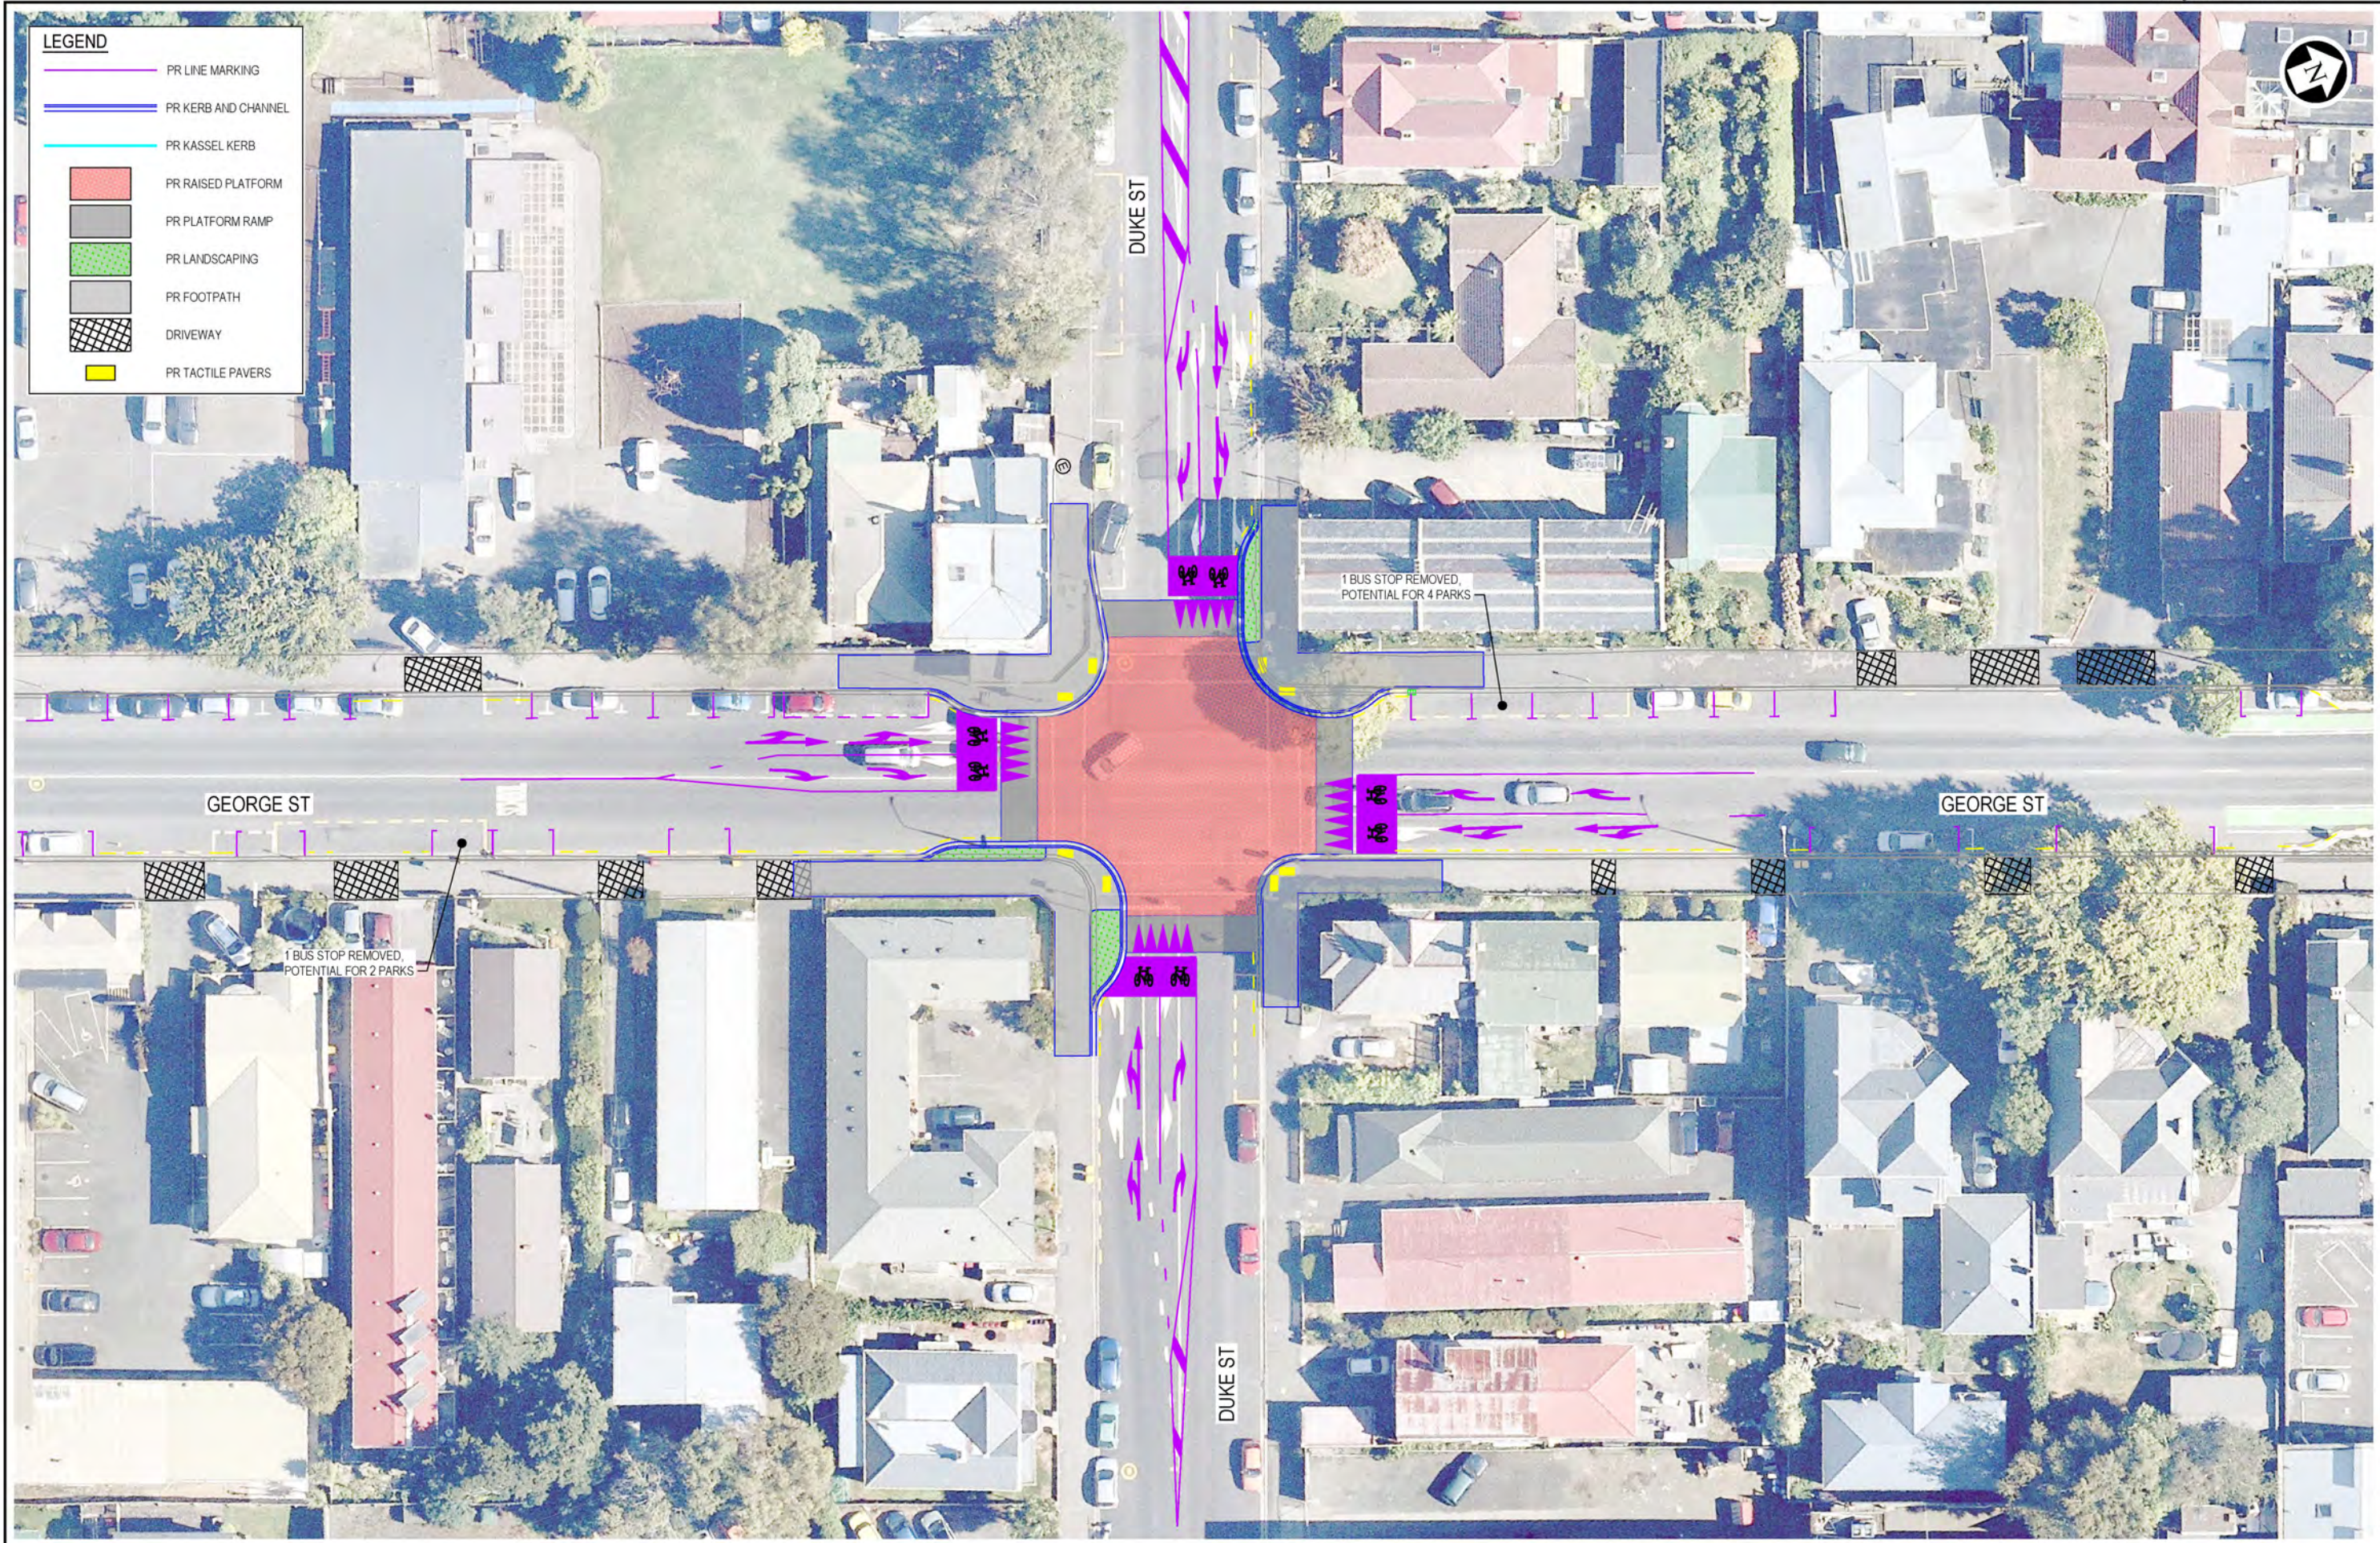

DUKE ST INTERSECTION CONCEPT
SCALE 1:250

FOR INFORMATION
NOT FOR CONSTRUCTION

FOR INFORMATION				
No.	Revision	By	Chk	Appd

Original Scale (A1)	Design	Approved For Construction*
1:250	Drawn	
Reduced Scale (A3)	Dwg Verifier	
1:500	Dwg Check	
	* Refer to Revision 1 for Original Signature	



Client: **DUNEDIN CITY COUNCIL** kaunihera a-rohe o Ōtēpoti

Project: DCC SAFER STREETS

Title: GEORGE ST - BANK ST
PROPOSED SAFE SYSTEM LAYOUT
SHEET 7 OF 10

Discipline	CIVIL ENGINEERING
Drawing No.	3338541-200-CA-K1007
Rev.	A



LEGEND	
	PR LINE MARKING
	PR KERB AND CHANNEL
	PR KASSEL KERB
	PR RAISED PLATFORM
	PR PLATFORM RAMP
	PR LANDSCAPING
	PR FOOTPATH
	DRIVEWAY
	PR TACTILE PAVERS



PROPOSED INLANE BUS STOP
SCALE 1:250

**FOR INFORMATION
NOT FOR CONSTRUCTION**

No.	Revision	By	Chk	Appd	Date
A	FOR INFORMATION				

Original Scale (A1) 1:250 Reduced Scale (A3) 1:500	Design Drawn Dig Verifier Dig Check * Refer to Revision 1 for Original Signature	Approved For Construction* Date
---	--	------------------------------------



Client:	Project:
---------	----------

Title:	Discipline:
--------	-------------

Drawing No.	Rev.
-------------	------



GEORGE ST / BANK ST INTERSECTION CONCEPT
SCALE 1:250

FOR INFORMATION
NOT FOR CONSTRUCTION

No.	Revision	By	Chk	Appd	Date
A	FOR INFORMATION				

Original Scale (A1) 1:250	Design	Drawn	Approved For Construction*
Reduced Scale (A3) 1:500	Dwg Verifier		Date
	Dwg Check		
	* Refer to Revision 1 for Original Signature		



Project: DCC SAFER STREETS

Title: GEORGE ST - BANK ST
PROPOSED SAFE SYSTEM LAYOUT
SHEET 9 OF 10

Discipline: CIVIL ENGINEERING	Rev: A
Drawing No: 3338541-200-CA-K1009	



BANK STREET CROSSING POINT
SCALE 1:250

**FOR INFORMATION
NOT FOR CONSTRUCTION**

No.	Revision	By	Chk	Appd	Date
A	FOR INFORMATION				

Original Scale (A1) 1:250 Reduced Scale (A3) 1:500	Design Drawn Dig Verifier Dig Check * Refer to Revision 1 for Original Signature	Approved For Construction* Date
---	--	------------------------------------



Project: DCC SAFER STREETS

Title: GEORGE ST - BANK ST
PROPOSED SAFE SYSTEM LAYOUT
SHEET 10 OF 10

Discipline: CIVIL ENGINEERING
Drawing No: 3338541-200-CA-K1010
Rev: A