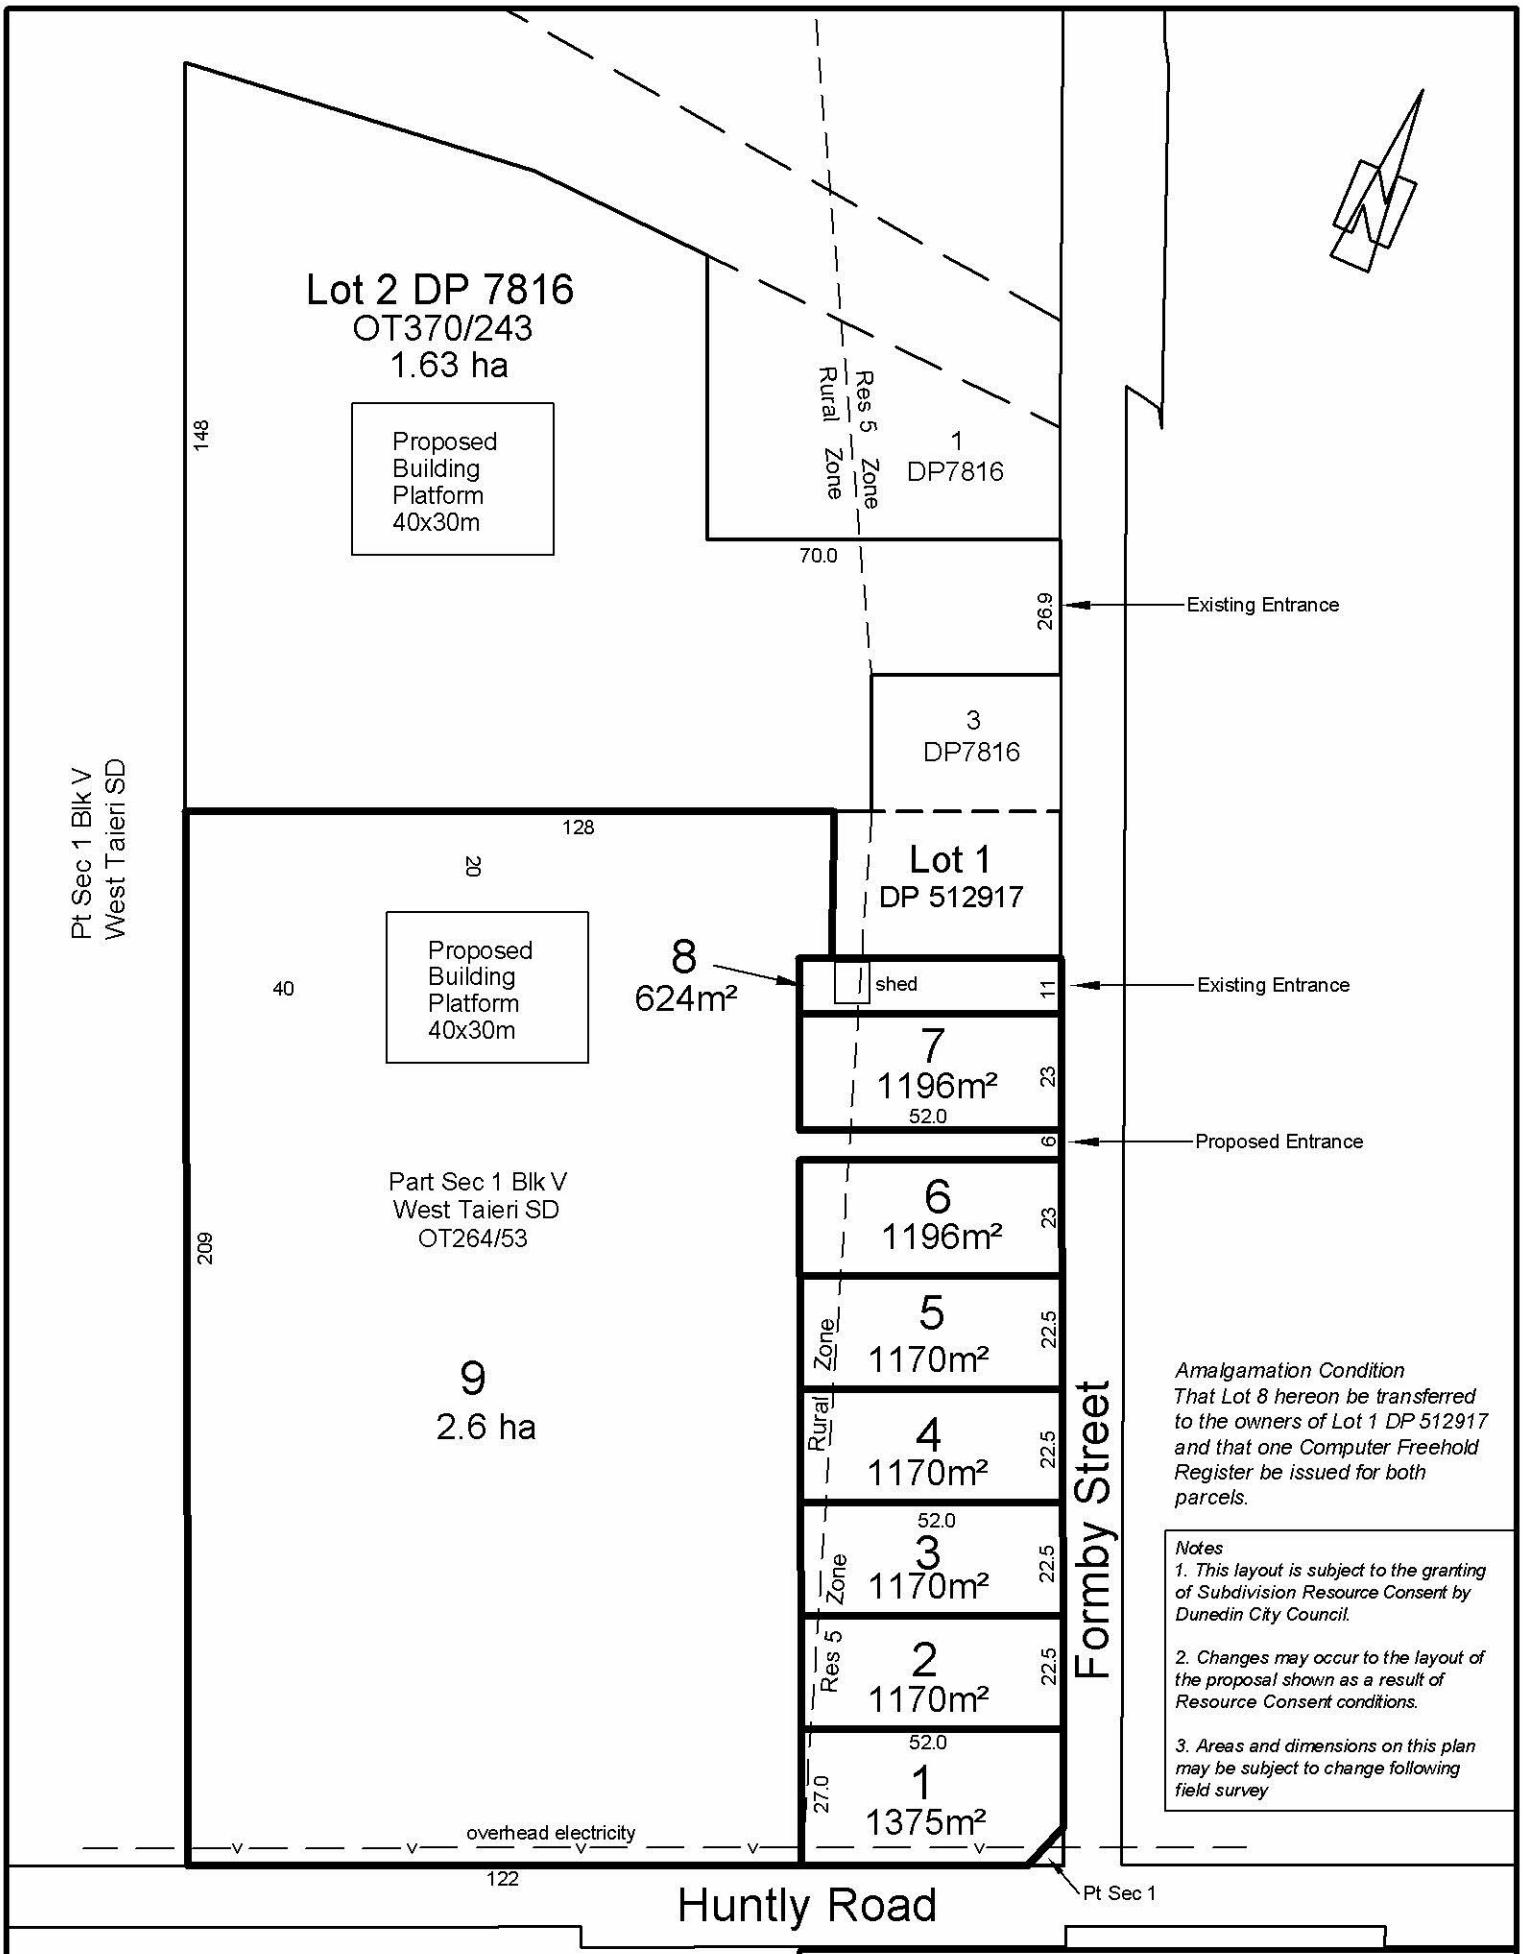

Amalgamation Condition
That Lot 8 hereon be transferred to the owners of Lot 1 DP 512917 and that one Computer Freehold Register be issued for both parcels.

Notes
1. This layout is subject to the granting of Subdivision Resource Consent by Dunedin City Council.

2. Changes may occur to the layout of the proposal shown as a result of Resource Consent conditions.

3. Areas and dimensions on this plan may be subject to change following field survey

OPTION A

Proposed Subdivision of Lot 2 DP 781(& Pt Sec 1 Blk V West Taieri SD

91 & 99 Formby Street, Outram

CRAIG HORNE Registered Surveyor
P.O. BOX 56 MOSGIEL PH (03)4847008 FAX (03)4847009

ORIGINAL PLAN FORM SIZE A4

Scale 1:1500

Ref: N47

Drawn CH