LEGEND:

- Existing Dwelling
- Existing DCC Water Tank
- Existing DCC Foul Sewer Pumping Station
- Existing Property Boundaries (External)
- Existing Watermain (Reticulation)
- Existing Watermain (City Trunk Main)
- Planned Watermain (Reticulation)
- Existing Foul Sewer
- Planned Foul Sewer
- Geotech Regions (see plan labels)
- Abbotts Creek
- ORC Flood Risk Region
- 10m Contour Lines
- Proposed GR1 Rezoning Land
- Broader RS 14 Boundary
- Existing Property Boundaries (Internal)
- Proposed Road Alignments (Major Roads)
- Possible Road Alignments (Emergency Traffic)
- Proposed Non-Residential Areas (see plan labels)

NOTES:

1. The total area of land to be rezoned is 29.30ha. This comprises the following land use regions-
   - Roading: 5.00ha (~17%)
   - Reserves: 3.00ha (~10%)
   - GR1 Zone: 21.30ha (~73%)
2. The yield of residential sites from the rezoned land is calculated at-
   - Maximum (allowing 400m² sites): 532
   - Realistic (allowing 650m² sites): 327
3. The rezoning boundary between 'A' and 'B' has been aligned along the edge of the region of geotech uncertainty.
4. The area shown as an Amenity Reserve generally follows the region of highest risk as indicated by the Mount Grand Dam Break map. Other areas of risk from a dam break event (not shown hereon) are expected to be able to be managed through appropriate design.

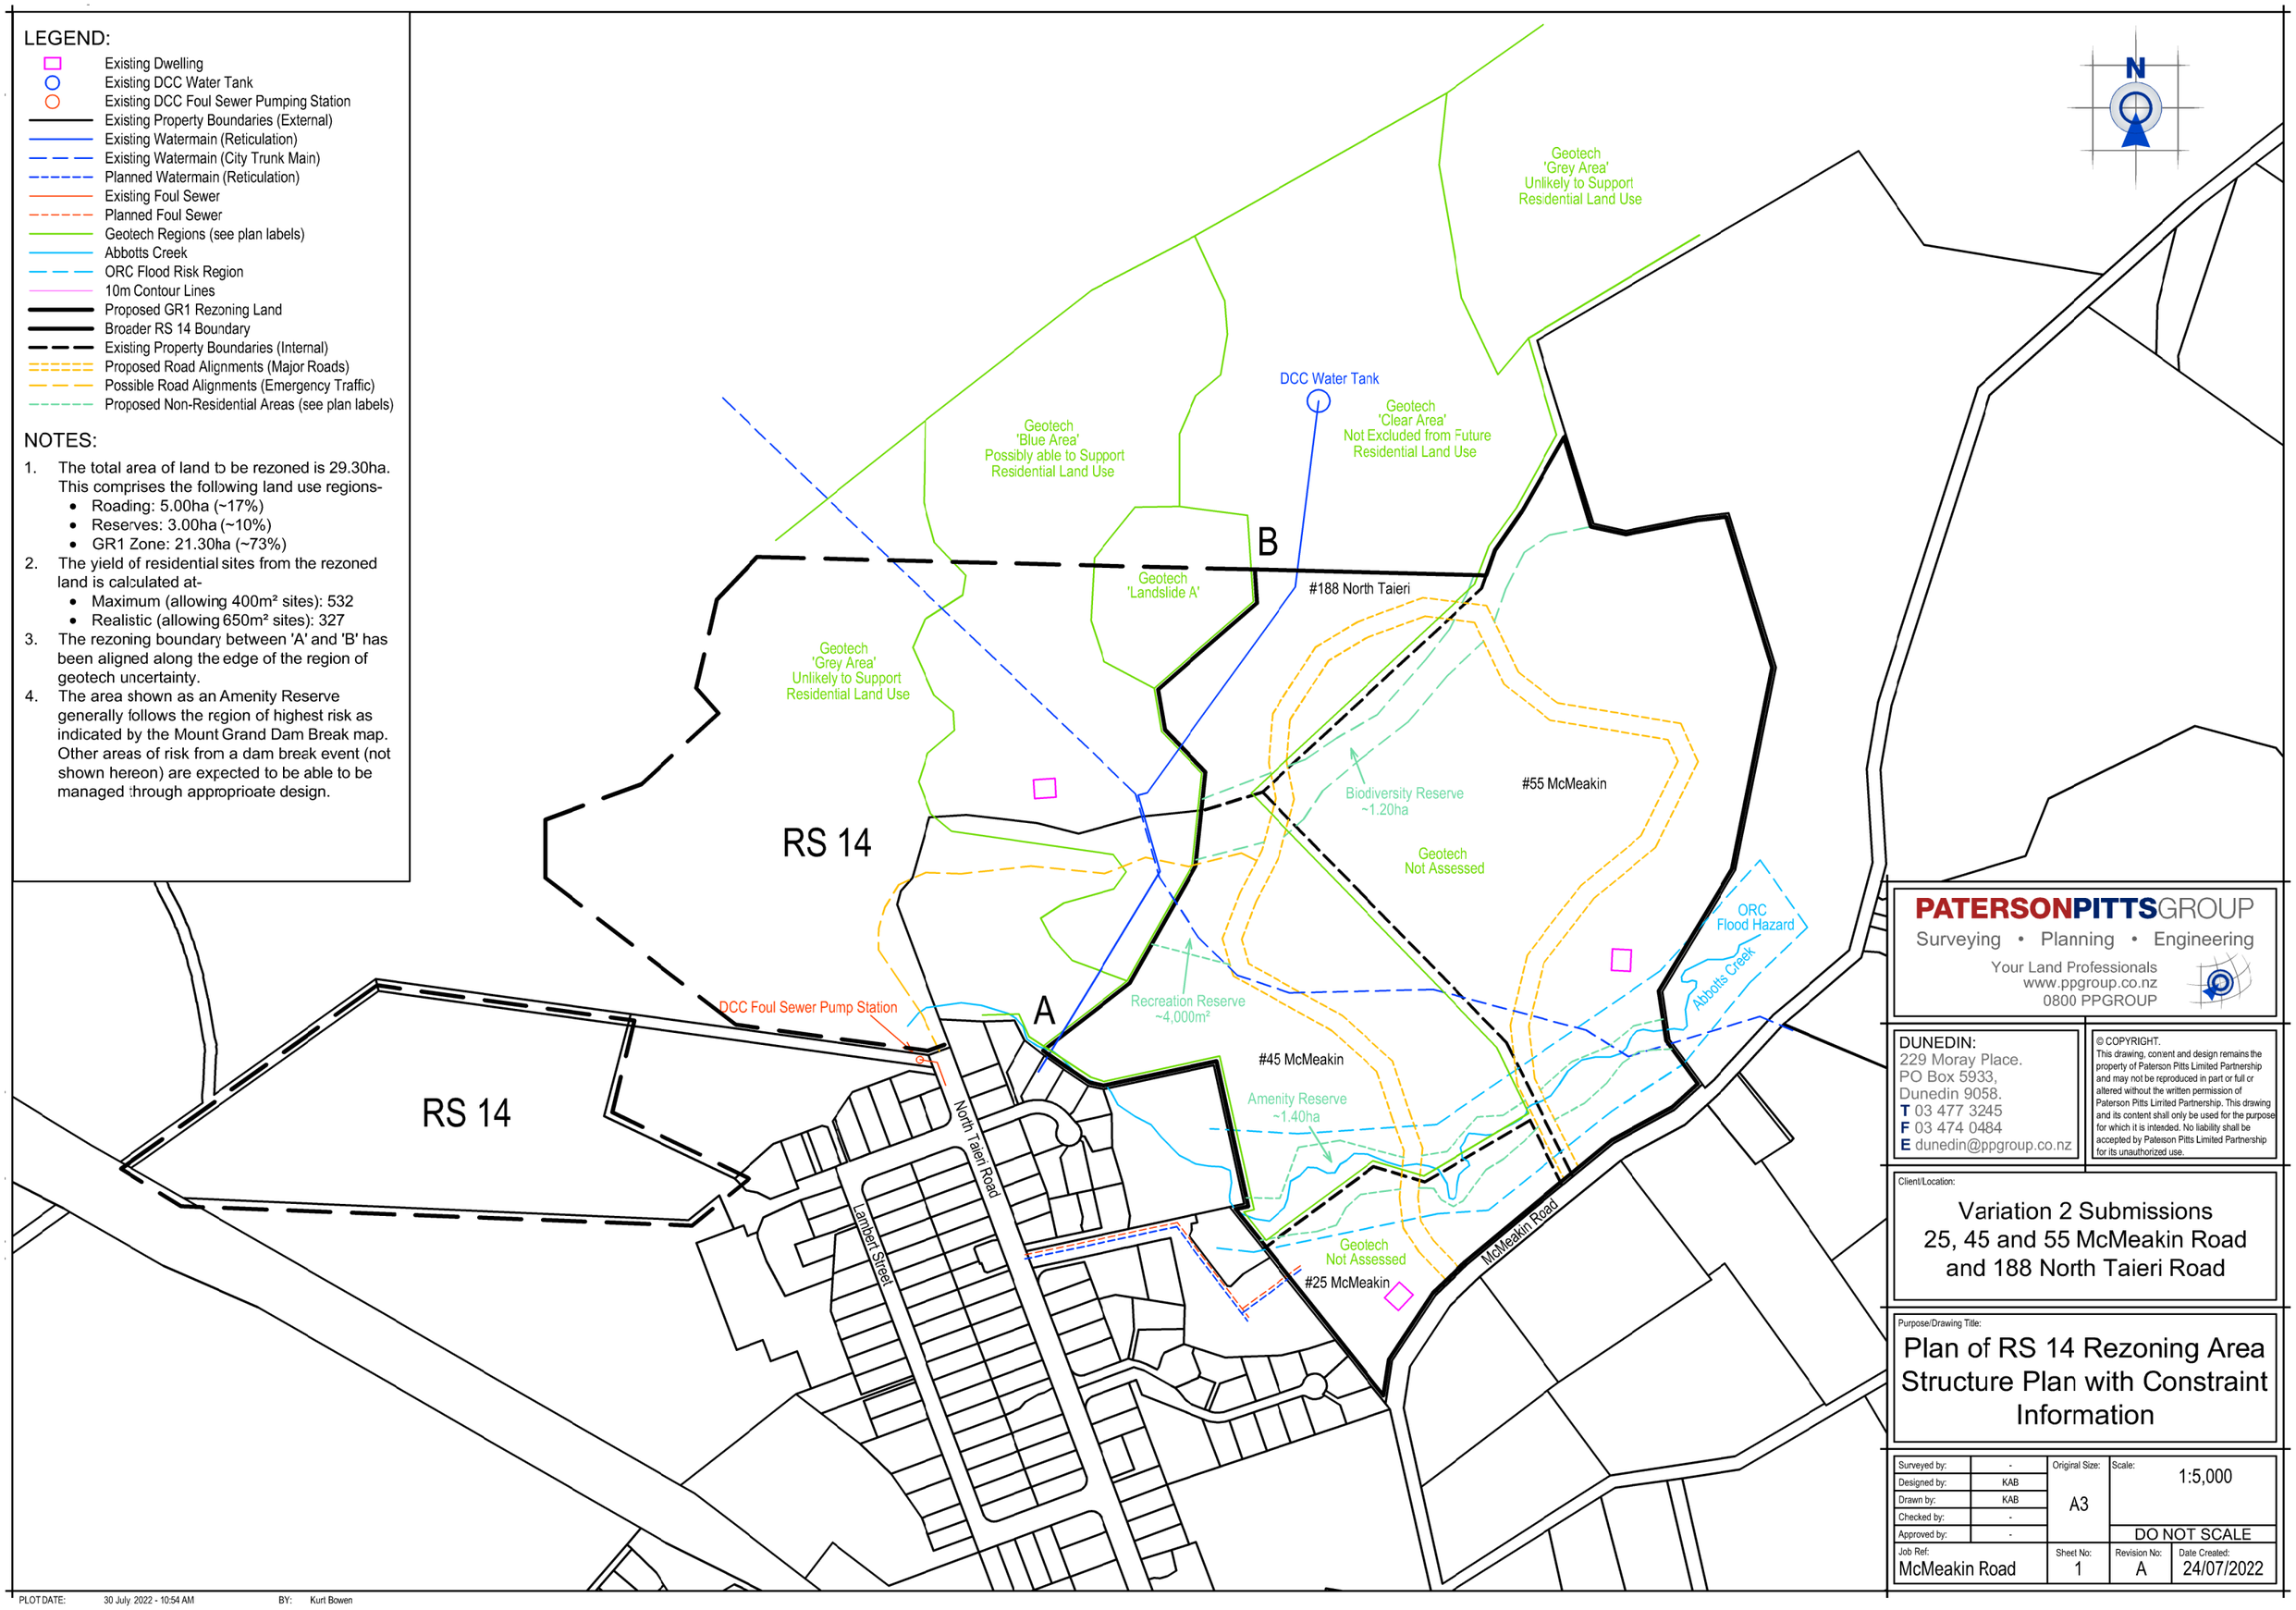

PATERSONPITTSGROUP
Surveying • Planning • Engineering
Your Land Professionals
www.ppgroup.co.nz
0800 PPGROUP

DUNEDIN:
229 Moray Place.
PO Box 5933,
Dunedin 9058.
T 03 477 3245
F 03 474 0484
E dunedin@ppgroup.co.nz

© COPYRIGHT.
This drawing, content and design remains the property of Paterson Pitts Limited Partnership and may not be reproduced in part or full or altered without the written permission of Paterson Pitts Limited Partnership. This drawing and its content shall only be used for the purpose for which it is intended. No liability shall be accepted by Paterson Pitts Limited Partnership for its unauthorized use.

Client/Location:

Variation 2 Submissions
25, 45 and 55 McMeakin Road
and 188 North Taieri Road

Purpose/Drawing Title:

Plan of RS 14 Rezoning Area Structure Plan with Constraint Information

Surveyed by:	-	Original Size: A3	Scale: 1:5,000
Designed by:	KAB		
Drawn by:	KAB		
Checked by:	-		DO NOT SCALE
Approved by:	-		
Job Ref: McMeakin Road		Sheet No: 1	Revision No: A / Date Created: 24/07/2022

PLOT DATE: 30 July 2022 - 10:54 AM BY: Kurt Bowen

LEGEND:

- Existing Dwelling
- Existing DCC Water Tank
- Existing DCC Foul Sewer Pumping Station
- Existing Property Boundaries (External)
- Existing Watermain (Reticulation)
- Existing Watermain (City Trunk Main)
- Planned Watermain (Reticulation)
- Existing Foul Sewer
- Planned Foul Sewer
- Geotech Regions (see plan labels)
- Abbotts Creek
- ORC Flood Risk Region
- 10m Contour Lines
- Proposed GR1 Rezoning Land
- Broader RS 14 Boundary
- Existing Property Boundaries (Internal)
- Proposed Road Alignments (Major Roads)
- Possible Road Alignments (Emergency Traffic)
- Proposed Non-Residential Areas (see plan labels)

NOTES:

1. The total area of land to be rezoned is 29.30ha. This comprises the following land use regions-
   - Roading: 5.00ha (~17%)
   - Reserves: 3.00ha (~10%)
   - GR1 Zone: 21.30ha (~73%)
2. The yield of residential sites from the rezoned land is calculated at-
   - Maximum (allowing 400m² sites): 532
   - Realistic (allowing 650m² sites): 327
3. The rezoning boundary between 'A' and 'B' has been aligned along the edge of the region of geotech uncertainty.
4. The area shown as an Amenity Reserve generally follows the region of highest risk as indicated by the Mount Grand Dam Break map. Other areas of risk from a dam break event (not shown hereon) are expected to be able to be managed through appropriate design.

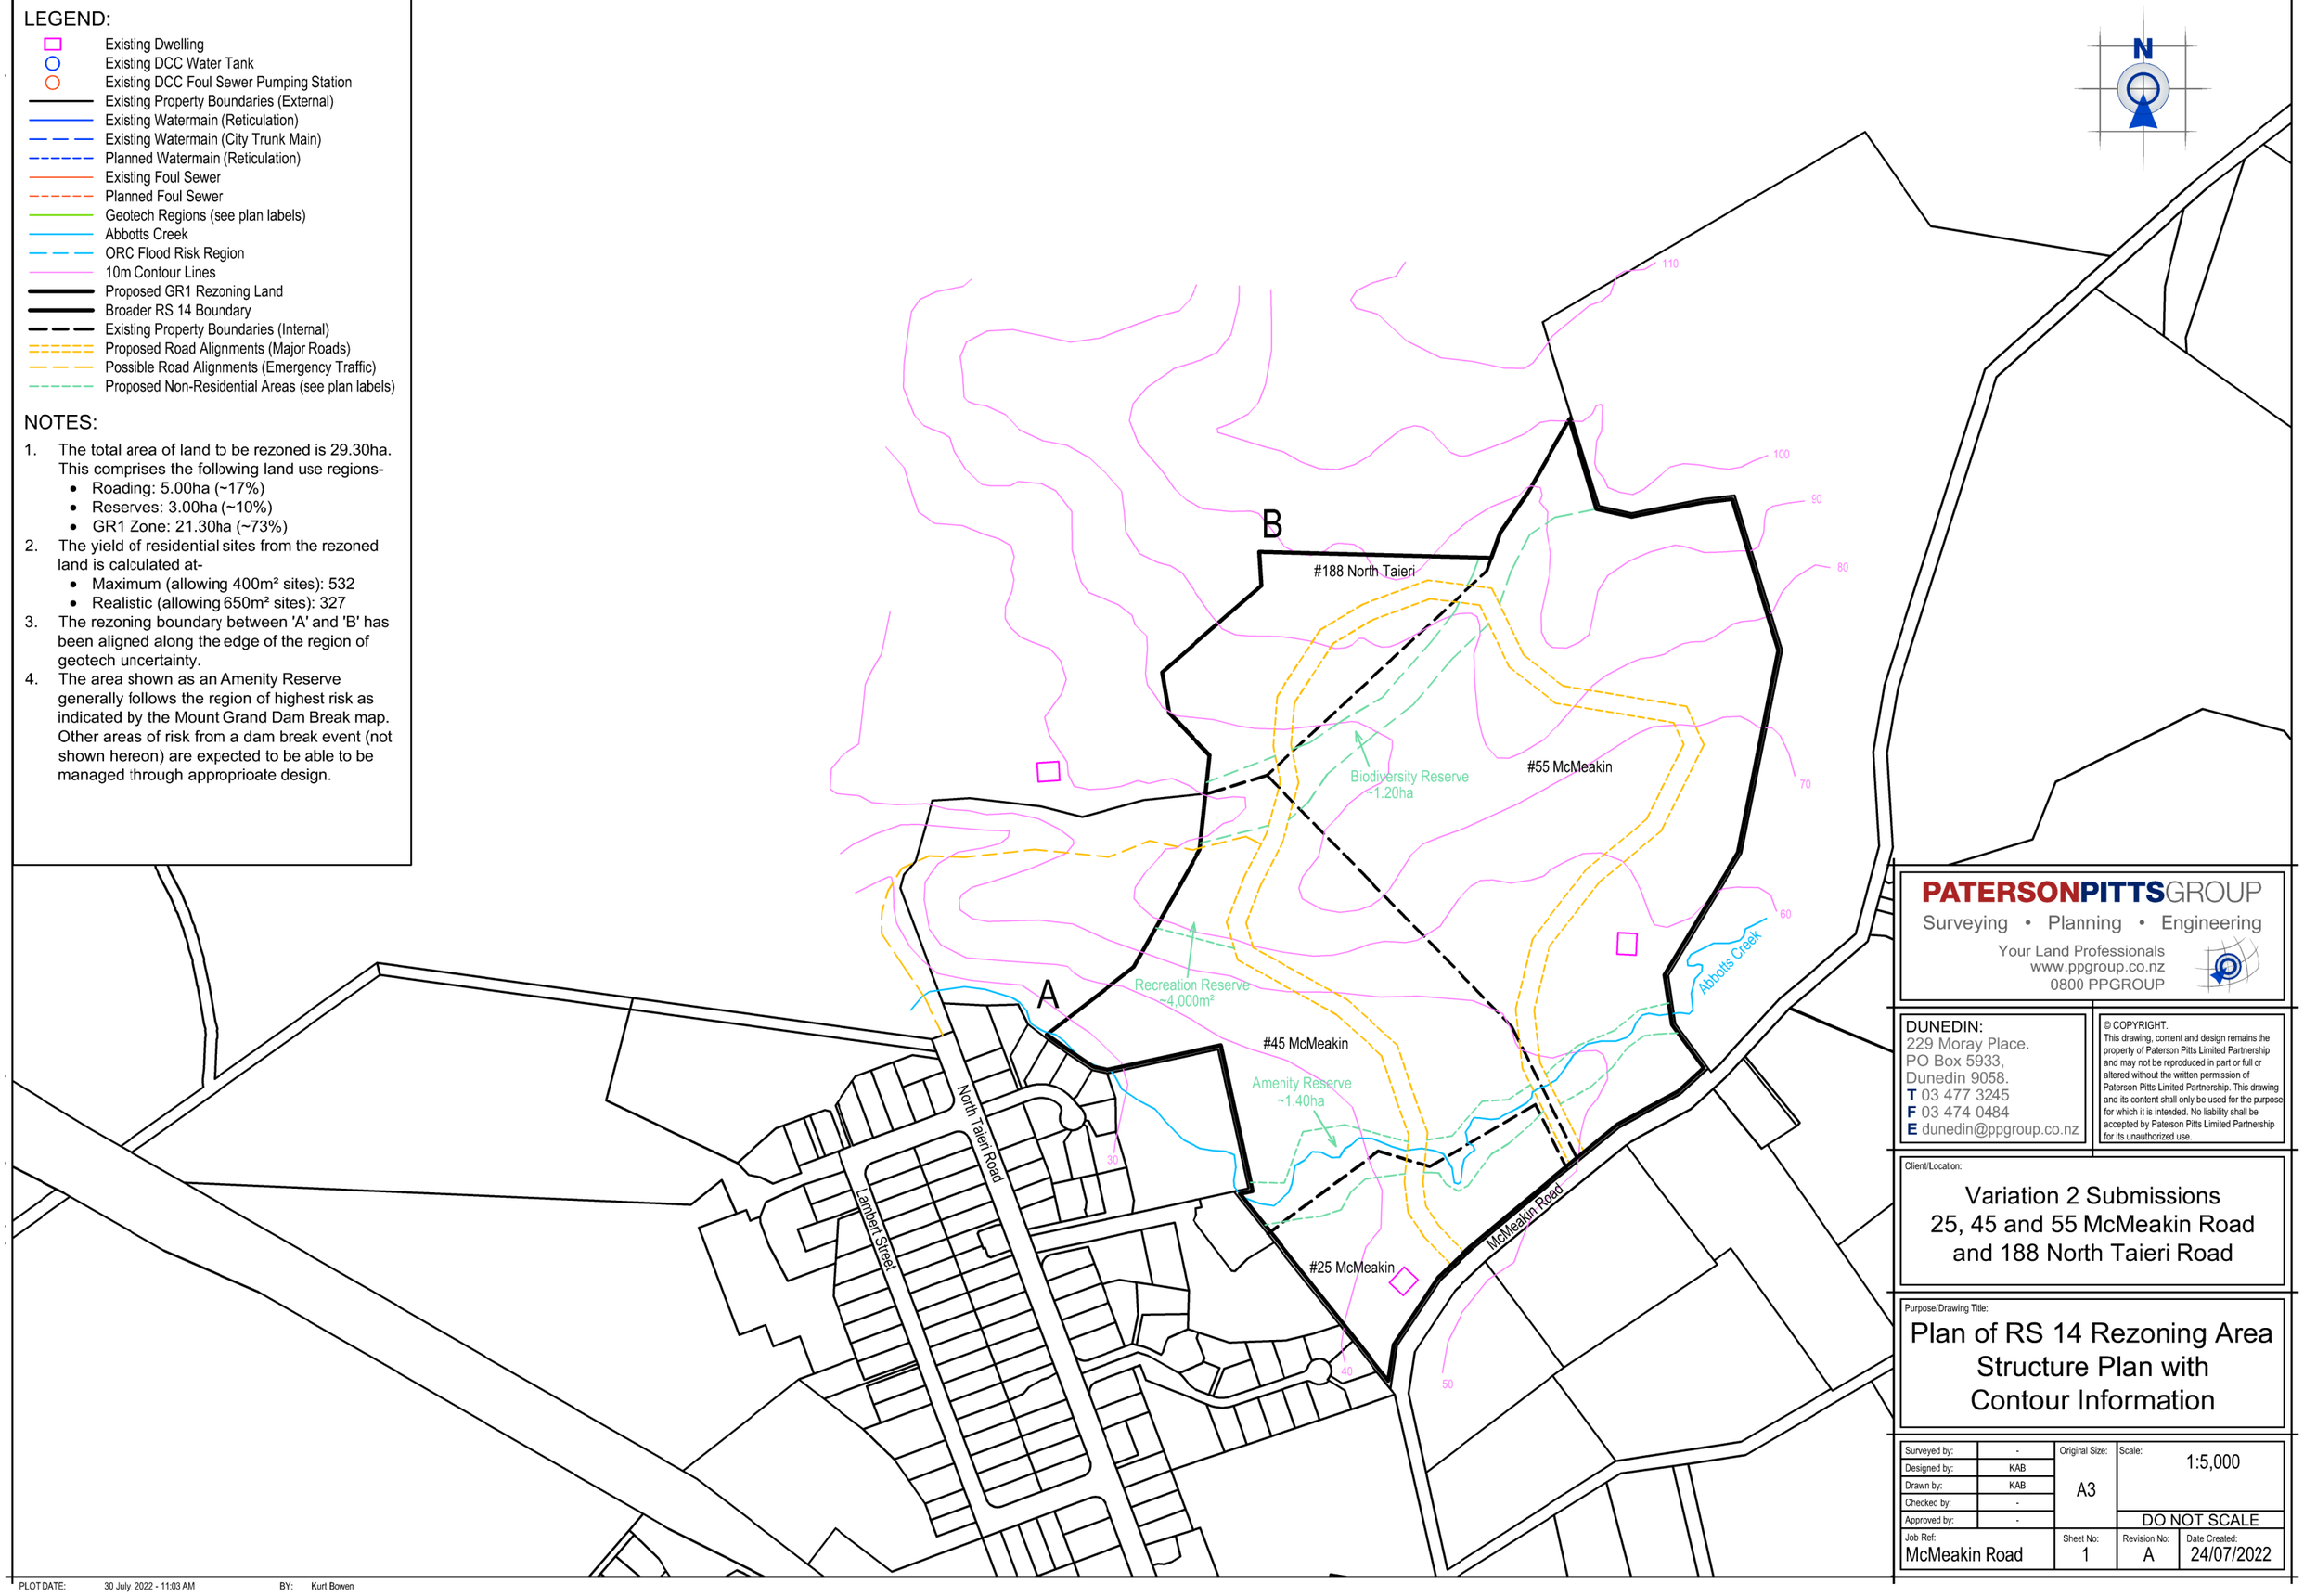

PATERSONPITTSGROUP
Surveying • Planning • Engineering
Your Land Professionals
www.ppgroup.co.nz
0800 PPGROUP

DUNEDIN:
229 Moray Place.
PO Box 5933,
Dunedin 9058.
T 03 477 3245
F 03 474 0484
E dunedin@ppgroup.co.nz

© COPYRIGHT.
This drawing, content and design remains the property of Paterson Pitts Limited Partnership and may not be reproduced in part or full or altered without the written permission of Paterson Pitts Limited Partnership. This drawing and its content shall only be used for the purpose for which it is intended. No liability shall be accepted by Paterson Pitts Limited Partnership for its unauthorized use.

Client/Location:

Variation 2 Submissions
25, 45 and 55 McMeakin Road
and 188 North Taieri Road

Purpose/Drawing Title:

Plan of RS 14 Rezoning Area
Structure Plan with
Contour Information

Surveyed by:	-	Original Size: A3	Scale: 1:5,000
Designed by:	KAB		
Drawn by:	KAB		
Checked by:	-		DO NOT SCALE
Approved by:	-		
Job Ref: McMeakin Road		Sheet No: 1	Revision No: A / Date Created: 24/07/2022

PLOT DATE: 30 July 2022 - 11:03 AM BY: Kurt Bowen

LEGEND:

- Existing Dwelling
- Existing DCC Water Tank
- Existing DCC Foul Sewer Pumping Station
- Existing Property Boundaries (External)
- Existing Watermain (Reticulation)
- Existing Watermain (City Trunk Main)
- Planned Watermain (Reticulation)
- Existing Foul Sewer
- Planned Foul Sewer
- Geotech Regions (see plan labels)
- Abbotts Creek
- ORC Flood Risk Region
- 10m Contour Lines
- Proposed GR1 Rezoning Land
- Broader RS 14 Boundary
- Existing Property Boundaries (Internal)
- Proposed Road Alignments (Major Roads)
- Possible Road Alignments (Emergency Traffic)
- Proposed Non-Residential Areas (see plan labels)

NOTES:

1. The total area of land to be rezoned is 29.30ha. This comprises the following land use regions-
   - Roading: 5.00ha (~17%)
   - Reserves: 3.00ha (~10%)
   - GR1 Zone: 21.30ha (~73%)
2. The yield of residential sites from the rezoned land is calculated at-
   - Maximum (allowing 400m² sites): 532
   - Realistic (allowing 650m² sites): 327
3. The rezoning boundary between 'A' and 'B' has been aligned along the edge of the region of geotech uncertainty.
4. The area shown as an Amenity Reserve generally follows the region of highest risk as indicated by the Mount Grand Dam Break map. Other areas of risk from a dam break event (not shown hereon) are expected to be able to be managed through appropriate design.

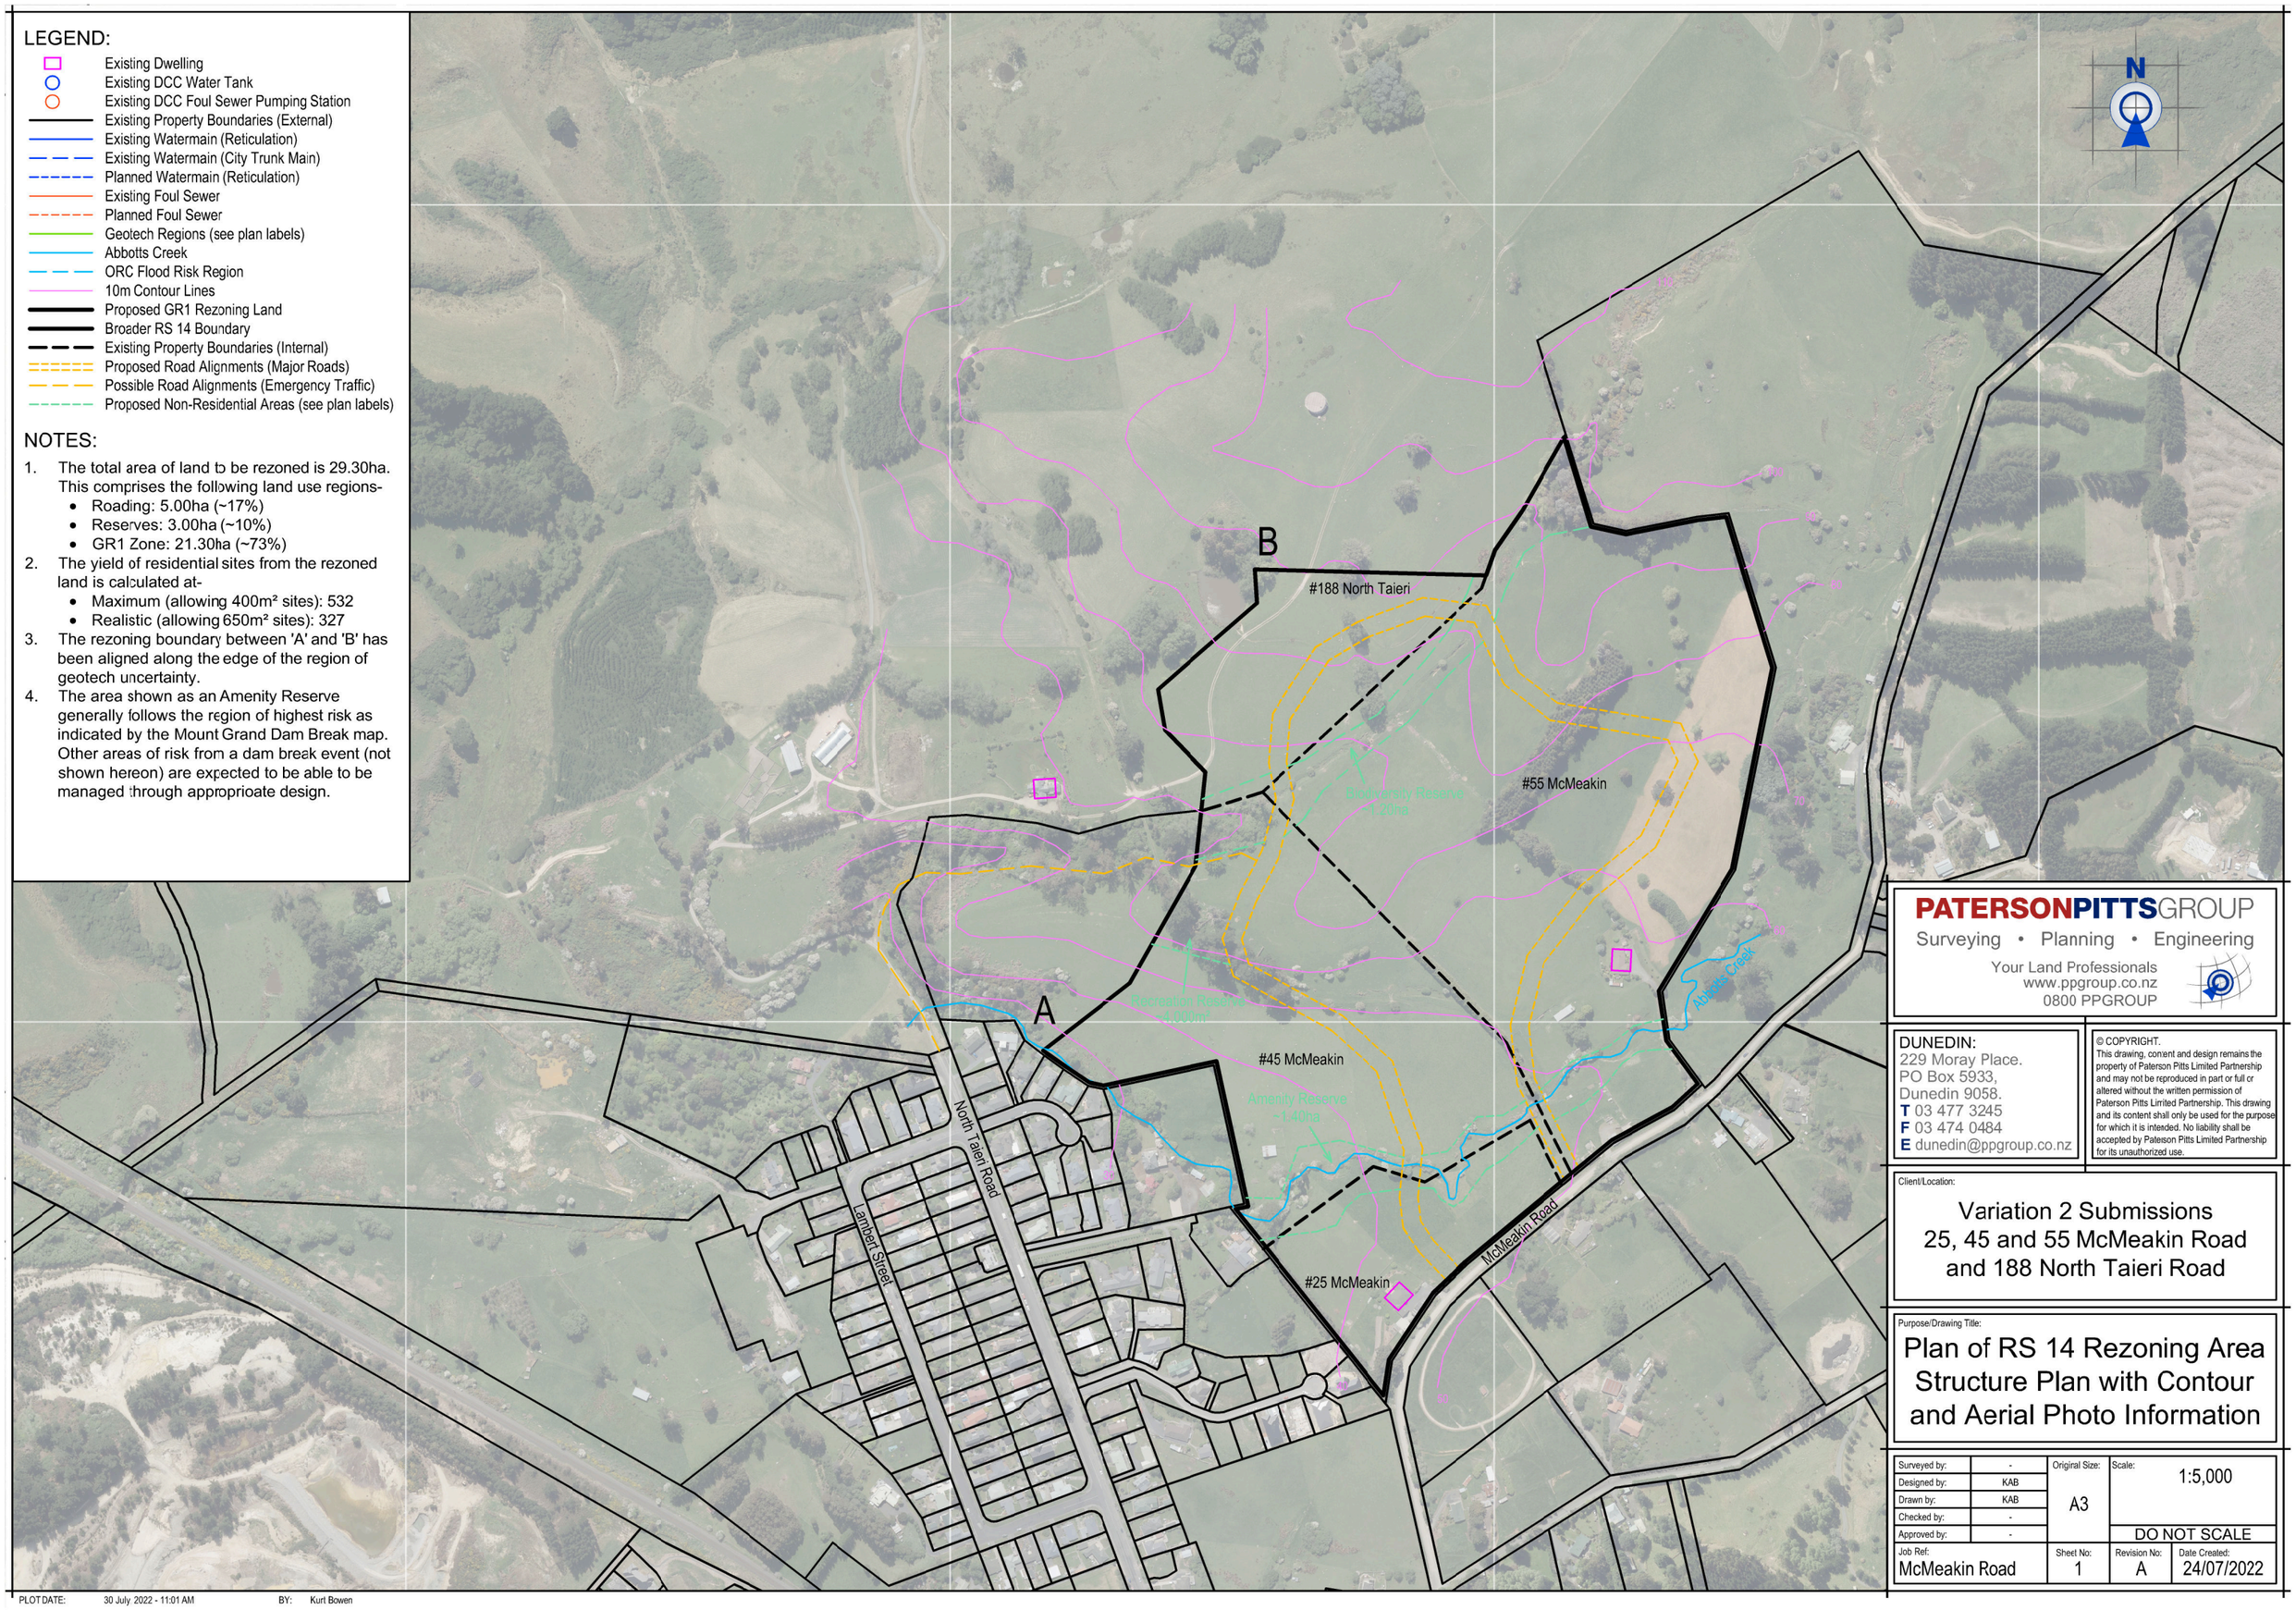

PATERSONPITTSGROUP
Surveying • Planning • Engineering
Your Land Professionals
www.ppgroup.co.nz
0800 PPGROUP

DUNEDIN:
229 Moray Place.
PO Box 5933,
Dunedin 9058.
T 03 477 3245
F 03 474 0484
E dunedin@ppgroup.co.nz

© COPYRIGHT.
This drawing, conent and design remains the property of Paterson Pitts Limited Partnership and may not be reproduced in part or full cr altered without the written permission of Paterson Pitts Limited Partnership. This drawing and its content shall only be used for the purpose for which it is intended. No liability shall be accepted by Pateison Pitts Limited Partnership for its unauthorized use.

Client/Location:

Variation 2 Submissions
25, 45 and 55 McMeakin Road
and 188 North Taieri Road

Purpose/Drawing Title:

Plan of RS 14 Rezoning Area Structure Plan with Contour and Aerial Photo Information

Surveyed by:	-	Origiral Size: A3	Scale: 1:5,000
Designed by:	KAB		
Drawn by:	KAB		DO NOT SCALE
Checked by:	-		
Approved by:	-		
Job Ref: McMeakin Road		Sheet No: 1	Revision No: A
			Date Created: 24/07/2022

PLOT DATE: 30 July 2022 - 11:01 AM BY: Kurt Bowen